DIN# 62955-1

BUREAU OF RECLAMATION
ARIZONA PROJECTS OFFICE

BY McDonald	DATE 3/21/85	FEATURE Waddell Canal
33 SECTION	6N TOWNSHIP	1E RANGE G.S.R.M.

ARIZONA STATE PLANE COORDINATES CENTRAL ZONE
GRID FACTOR 0.999840 MEAN ELEVATION 1515
CONVERGENCE ANGLE AT: W 1/4 00°11'53" E 1/4 00°11'18"
FIELD BOOKS 330-344-05.40.01.08-1 and 2
330-344-01.01d.01.08-4 and 5

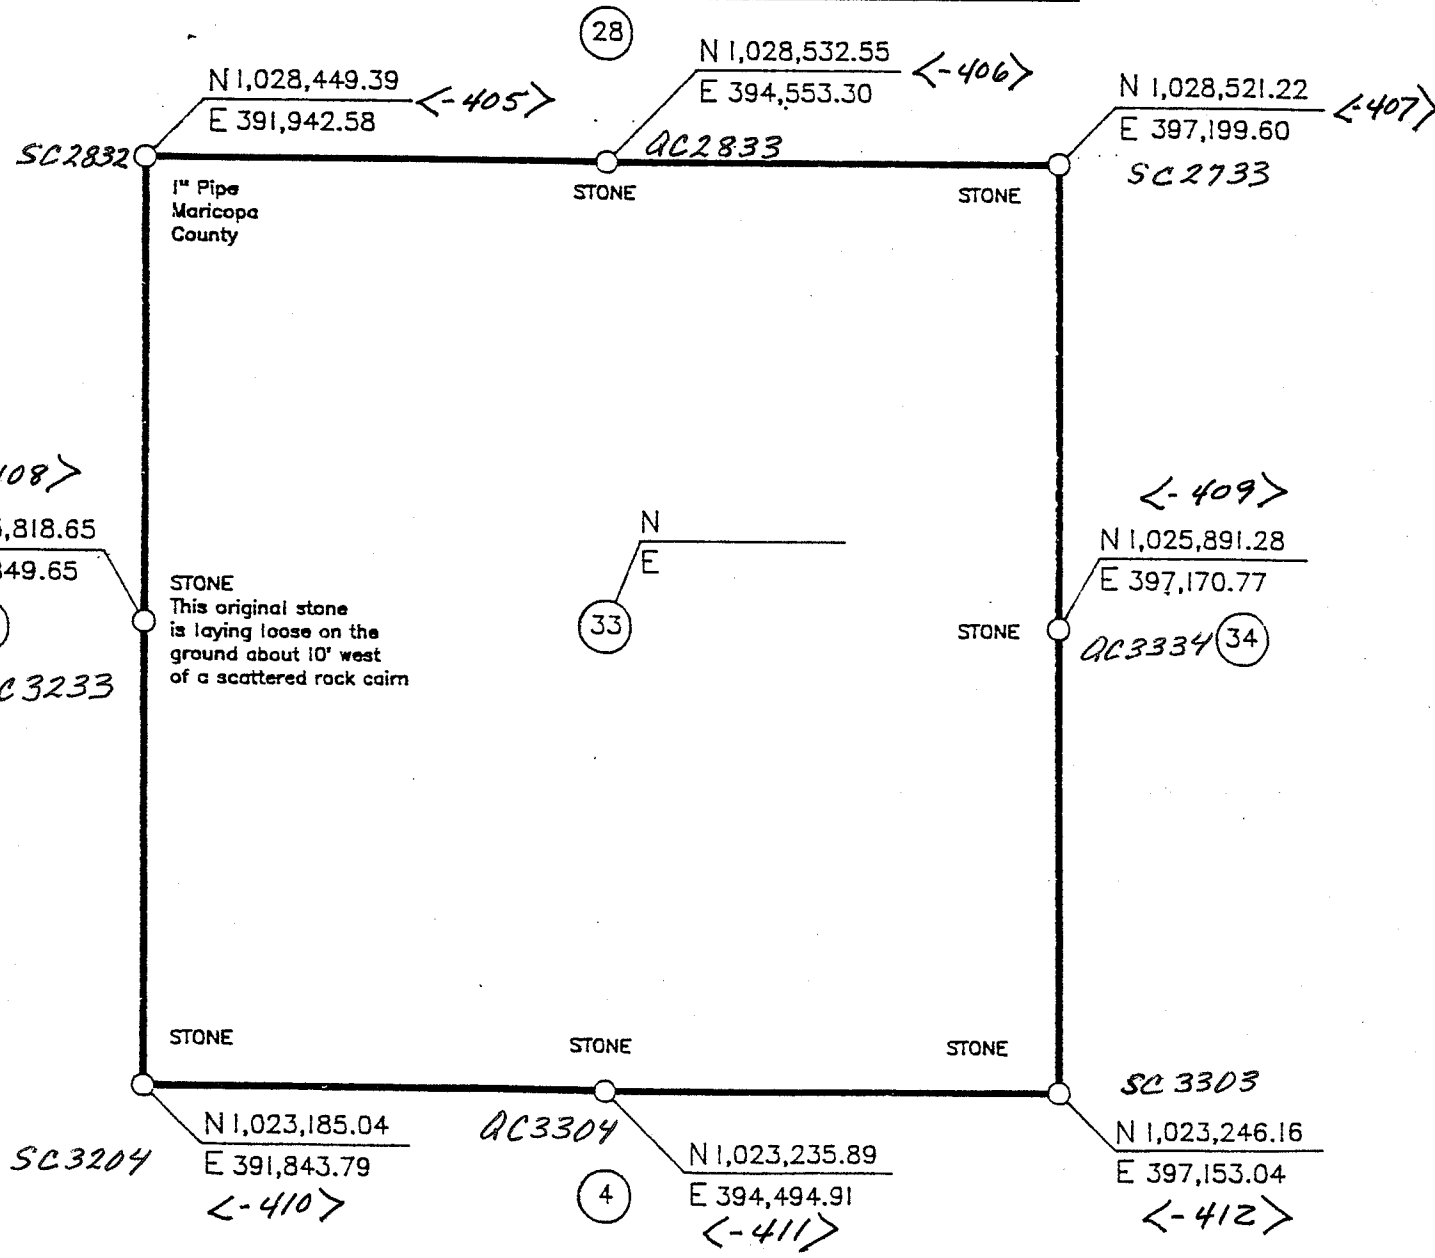

REVISIONS	
3/8/88	Revised coordinates for the southwest corner of section 33

ALL BEARINGS AND DISTANCES ARE GRID