ARIZONA LAND SURVEY MONUMENT RECORD

UNITED STATES
DEPARTMENT OF THE INTERIOR
BUREAU OF RECLAMATION
ARIZONA PROJECTS OFFICE
23636 N. 7TH STREET
P.O. BOX 9980
PHOENIX, ARIZONA 85068

(44)

Filed as required by Arizona Re·ised Statutes, Section 33-106 (1972)

DATE:

Sec. 26 Twp. 7S Range 8E G.&S.R.M.

County of PINAL, State of Arizona

DIN# 63034-1

1. Type of Monument. 26 | 25 / 35 | 36 SECTION CORNER

2. Description of Evidence found.
FOUND four alum cap & rebar RP's & four PK nail "cross outs" in Houser Rd.

3. Description of Recovered, Rehabilitated, Restored or Re-established Monument.
SET 3¼" USBR Brass Disk & 2½' iron pipe flush w/ pavement, SET IN concrete, 1FT SQUARE

4. Sketch of Monument and References.

Name S. FELTON
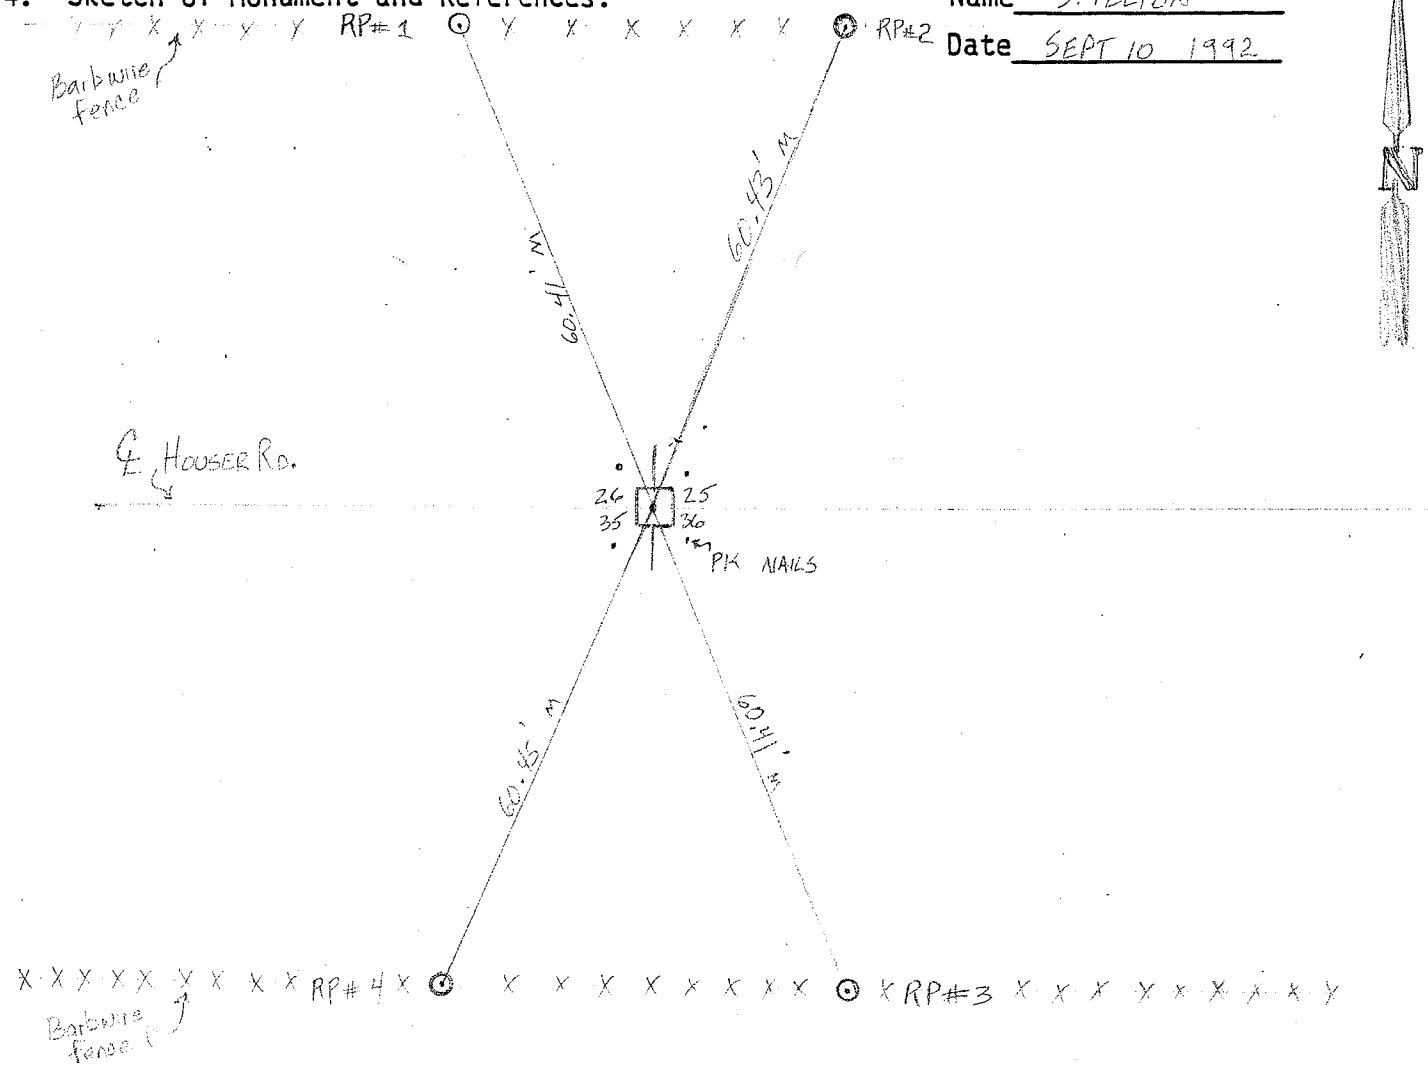
Date SEPT 10 1992