DIN# 63048-1

BUREAU OF RECLAMATION
ARIZONA PROJECTS OFFICE

BY RIECK	DATE 6-28-86	FEATURE TUCSON AQUEDUCT REACH I
20 SECTION	7S TOWNSHIP	9E RANGE G.S.R.M.

ARIZONA STATE PLANE COORDINATES CENTRAL ZONE
GRID FACTOR 0.999850 MEAN ELEVATION 1552
CONVERGENCE ANGLE AT: W 1/4 0°15'16" E 1/4 0°15'50"
FIELD BOOKS 330-344-05.32.00.07-2

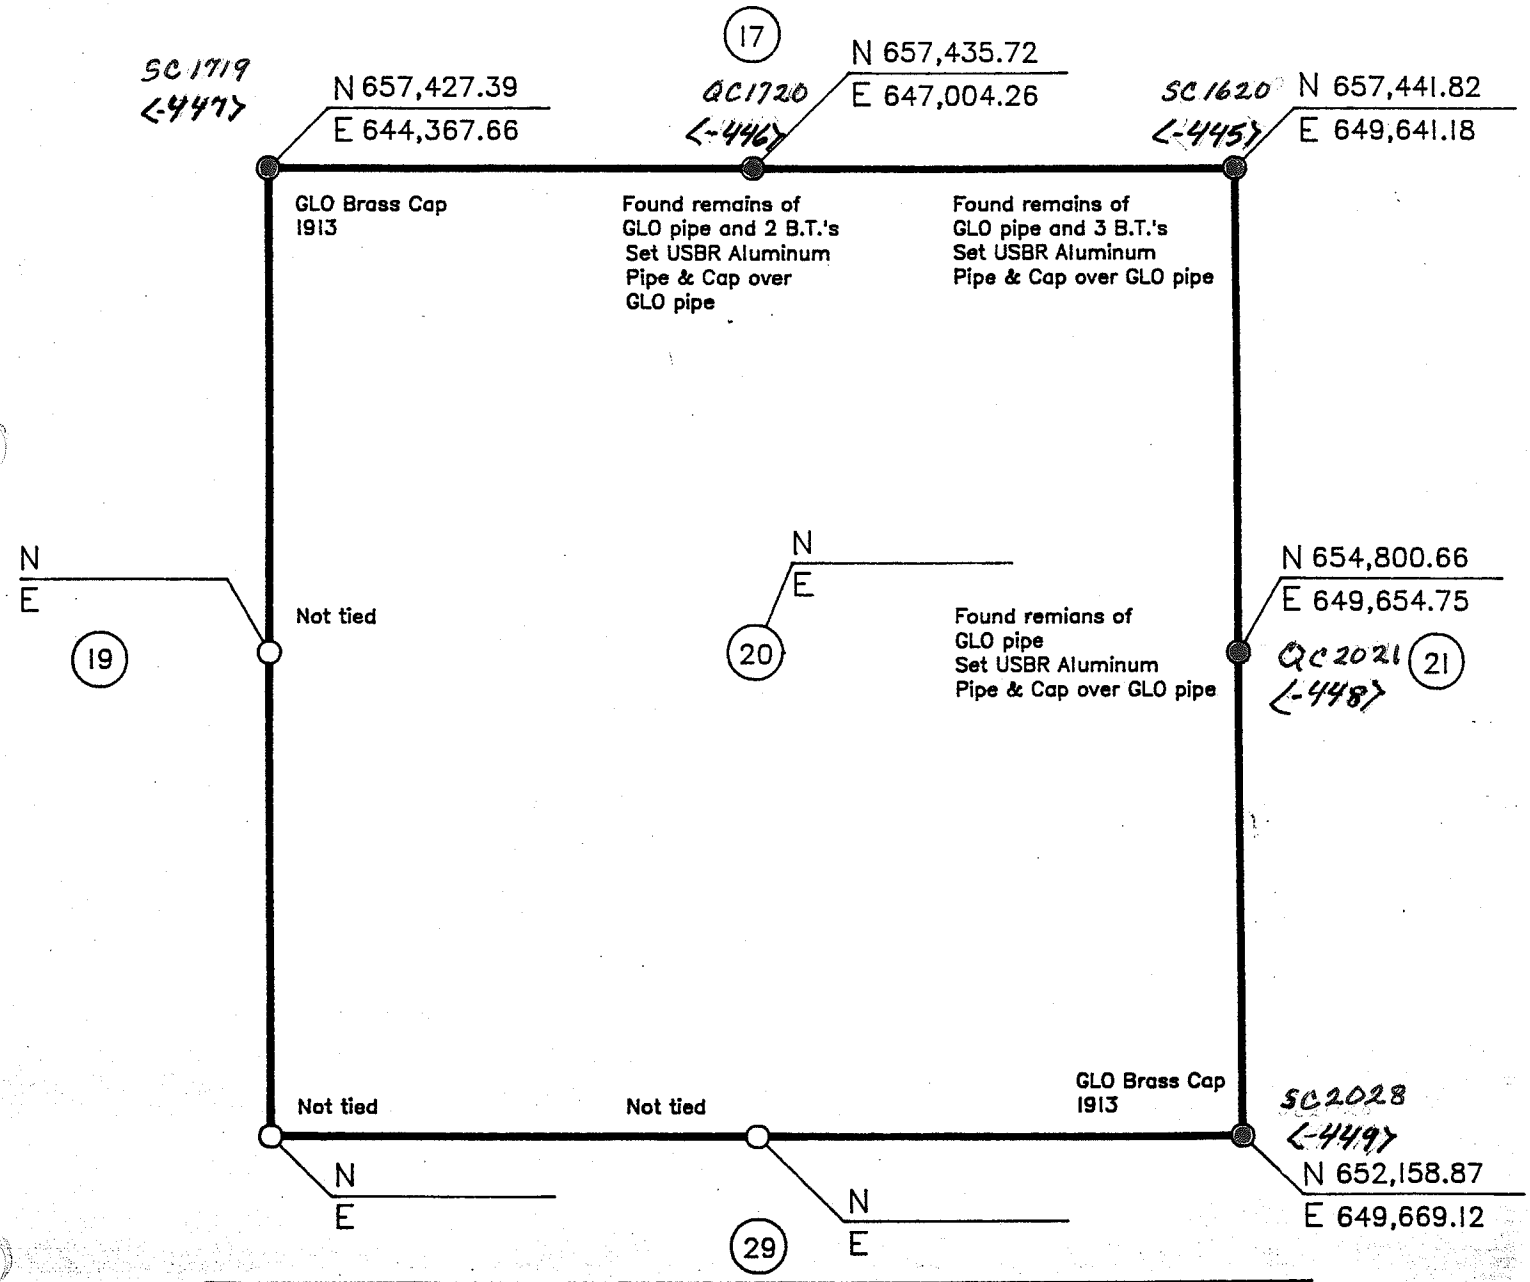

REVISIONS	
7-01-87	New coordinate for 17/20	16/21, 1/4 17/20, and 1/4 20|21

ALL BEARINGS AND DISTANCES ARE GRID