DIN# 63050-1

BUREAU OF RECLAMATION
ARIZONA PROJECTS OFFICE

BY RIECK	DATE 6-28-86	FEATURE TUCSON AQUEDUCT REACH I
21 SECTION	7S TOWNSHIP	9E RANGE G.S.R.M.

ARIZONA STATE PLANE COORDINATES CENTRAL ZONE
GRID FACTOR 0.999849 MEAN ELEVATION 1592
CONVERGENCE ANGLE AT: W 1/4 0°15'50" E 1/4 0°16'23"
FIELD BOOKS 330-344-05.32.00.07-1,2

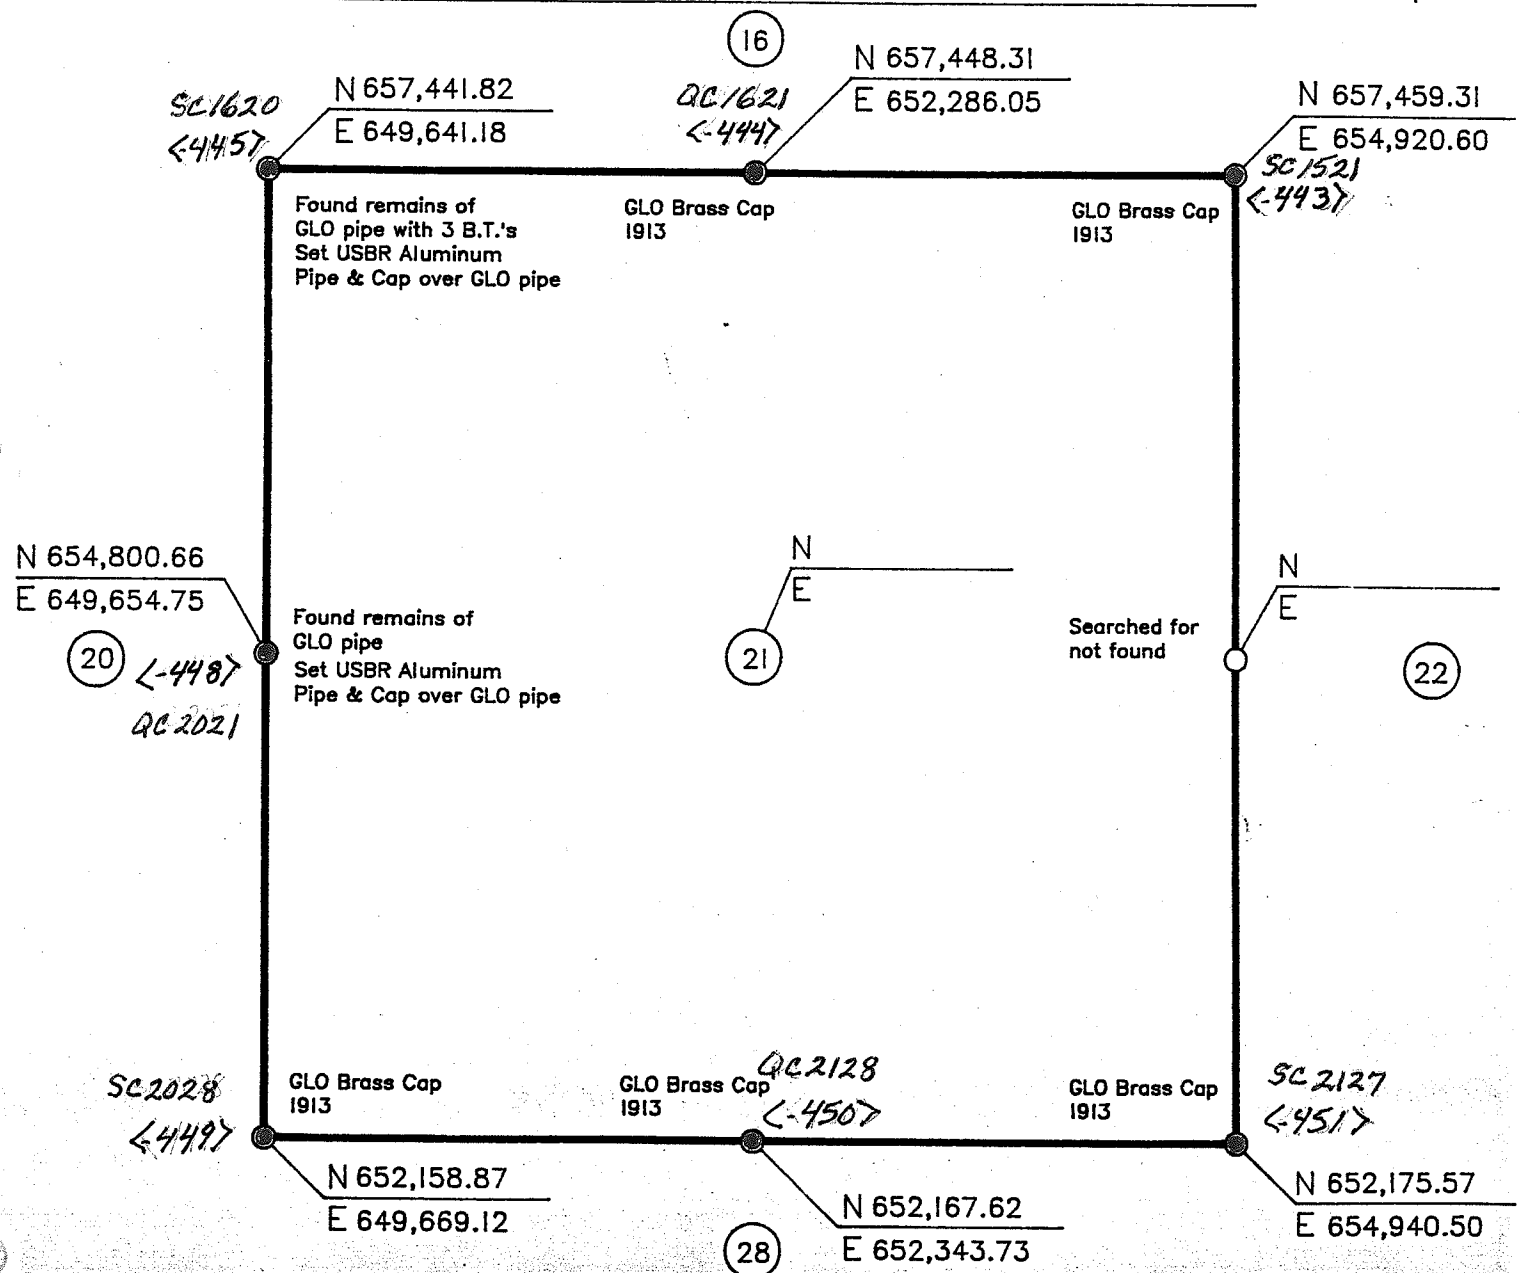

REVISIONS		
	7-01-87	New coordinates for 17|16 / 20|21 and 1/4 20|21

ALL BEARINGS AND DISTANCES ARE GRID