# BUREAU OF RECLAMATION

## ARIZONA PROJECTS OFFICE

| BY | DATE | FEATURE |
|---|---|---|
| STOLSIG | 2-22-85 | TUCSON AQUEDUCT REACH-4 and 5 |

| SECTION | TOWNSHIP | RANGE | |
|---|---|---|---|
| 34 | 13S | 11E | G.S.R.M. |

ARIZONA STATE PLANE COORDINATES CENTRAL ZONE

GRID FACTOR 0.999840 MEAN ELEVATION 2406

FIELD BOOKS 330-344-05.39.01.08-5 ; 330-344-05.41.01.08-I

DIN# 63069-1

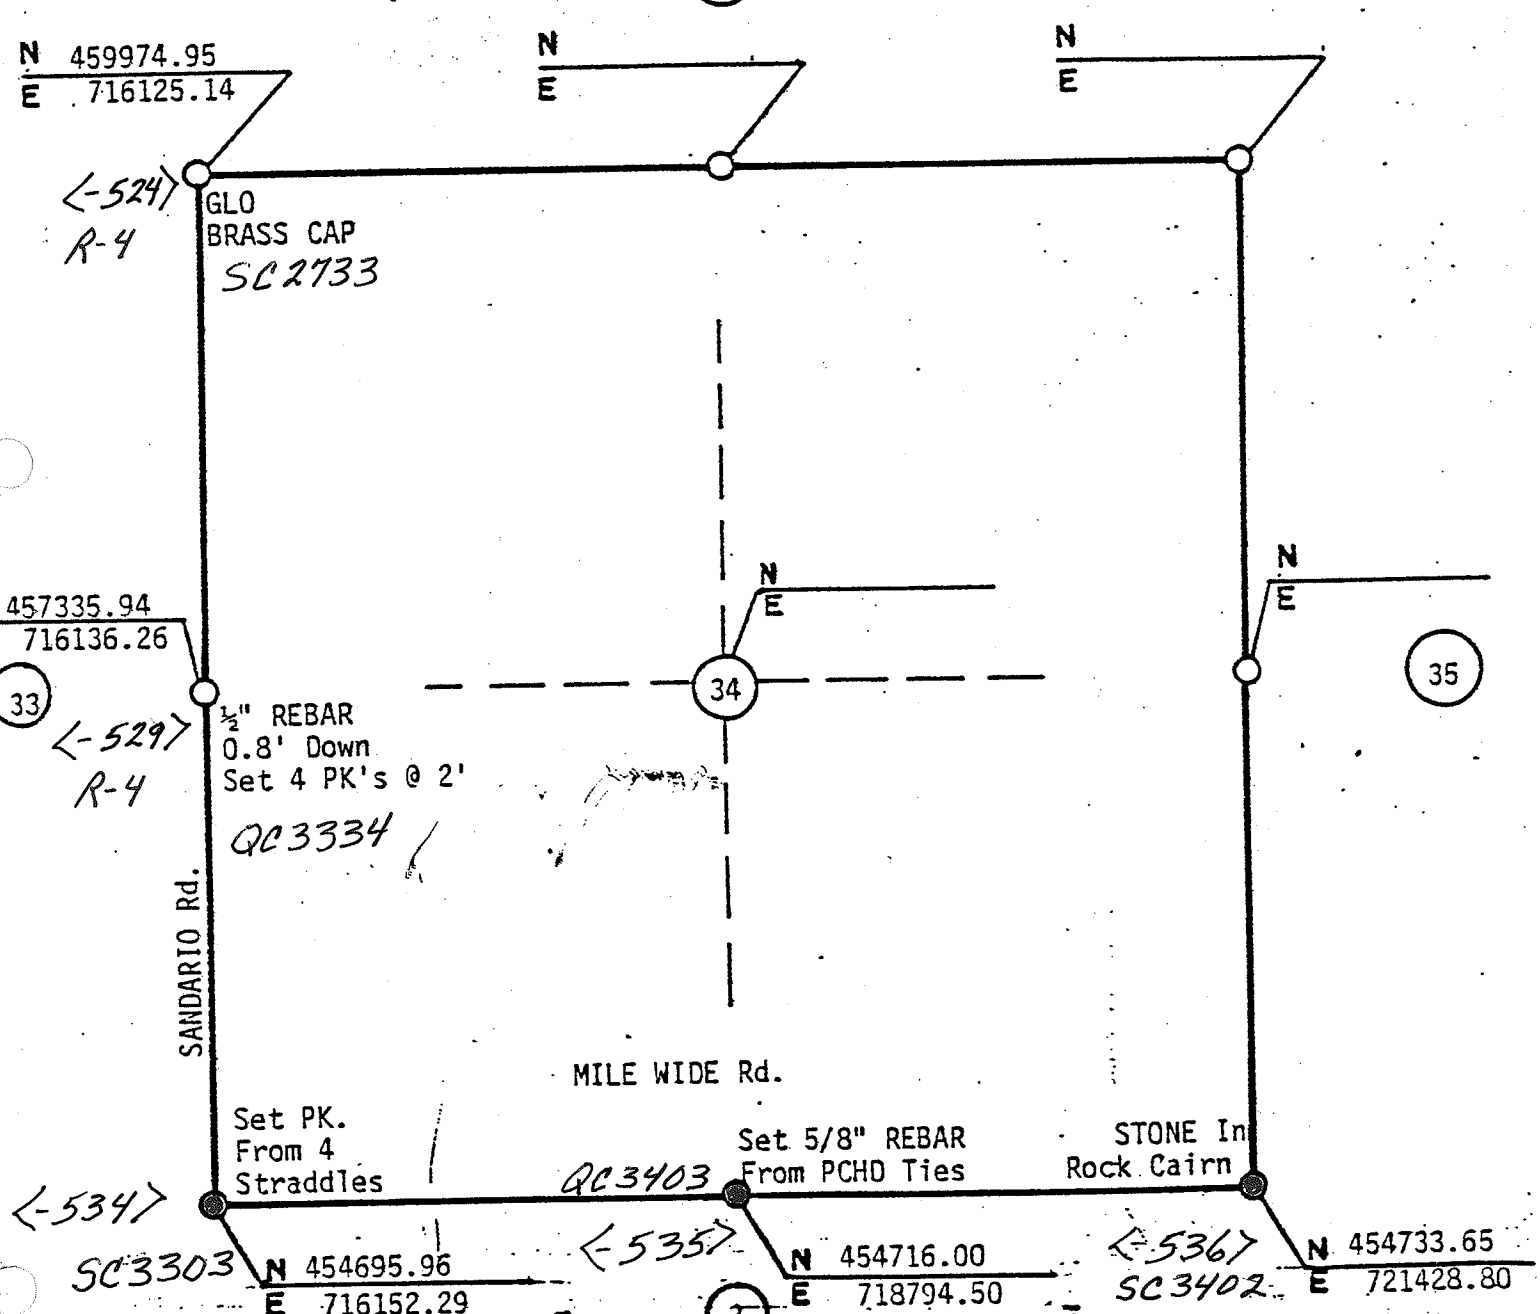


| REVISIONS | |
|---|---|
| | |
| | |

ALL BEARINGS AND DISTANCES ARE GRID