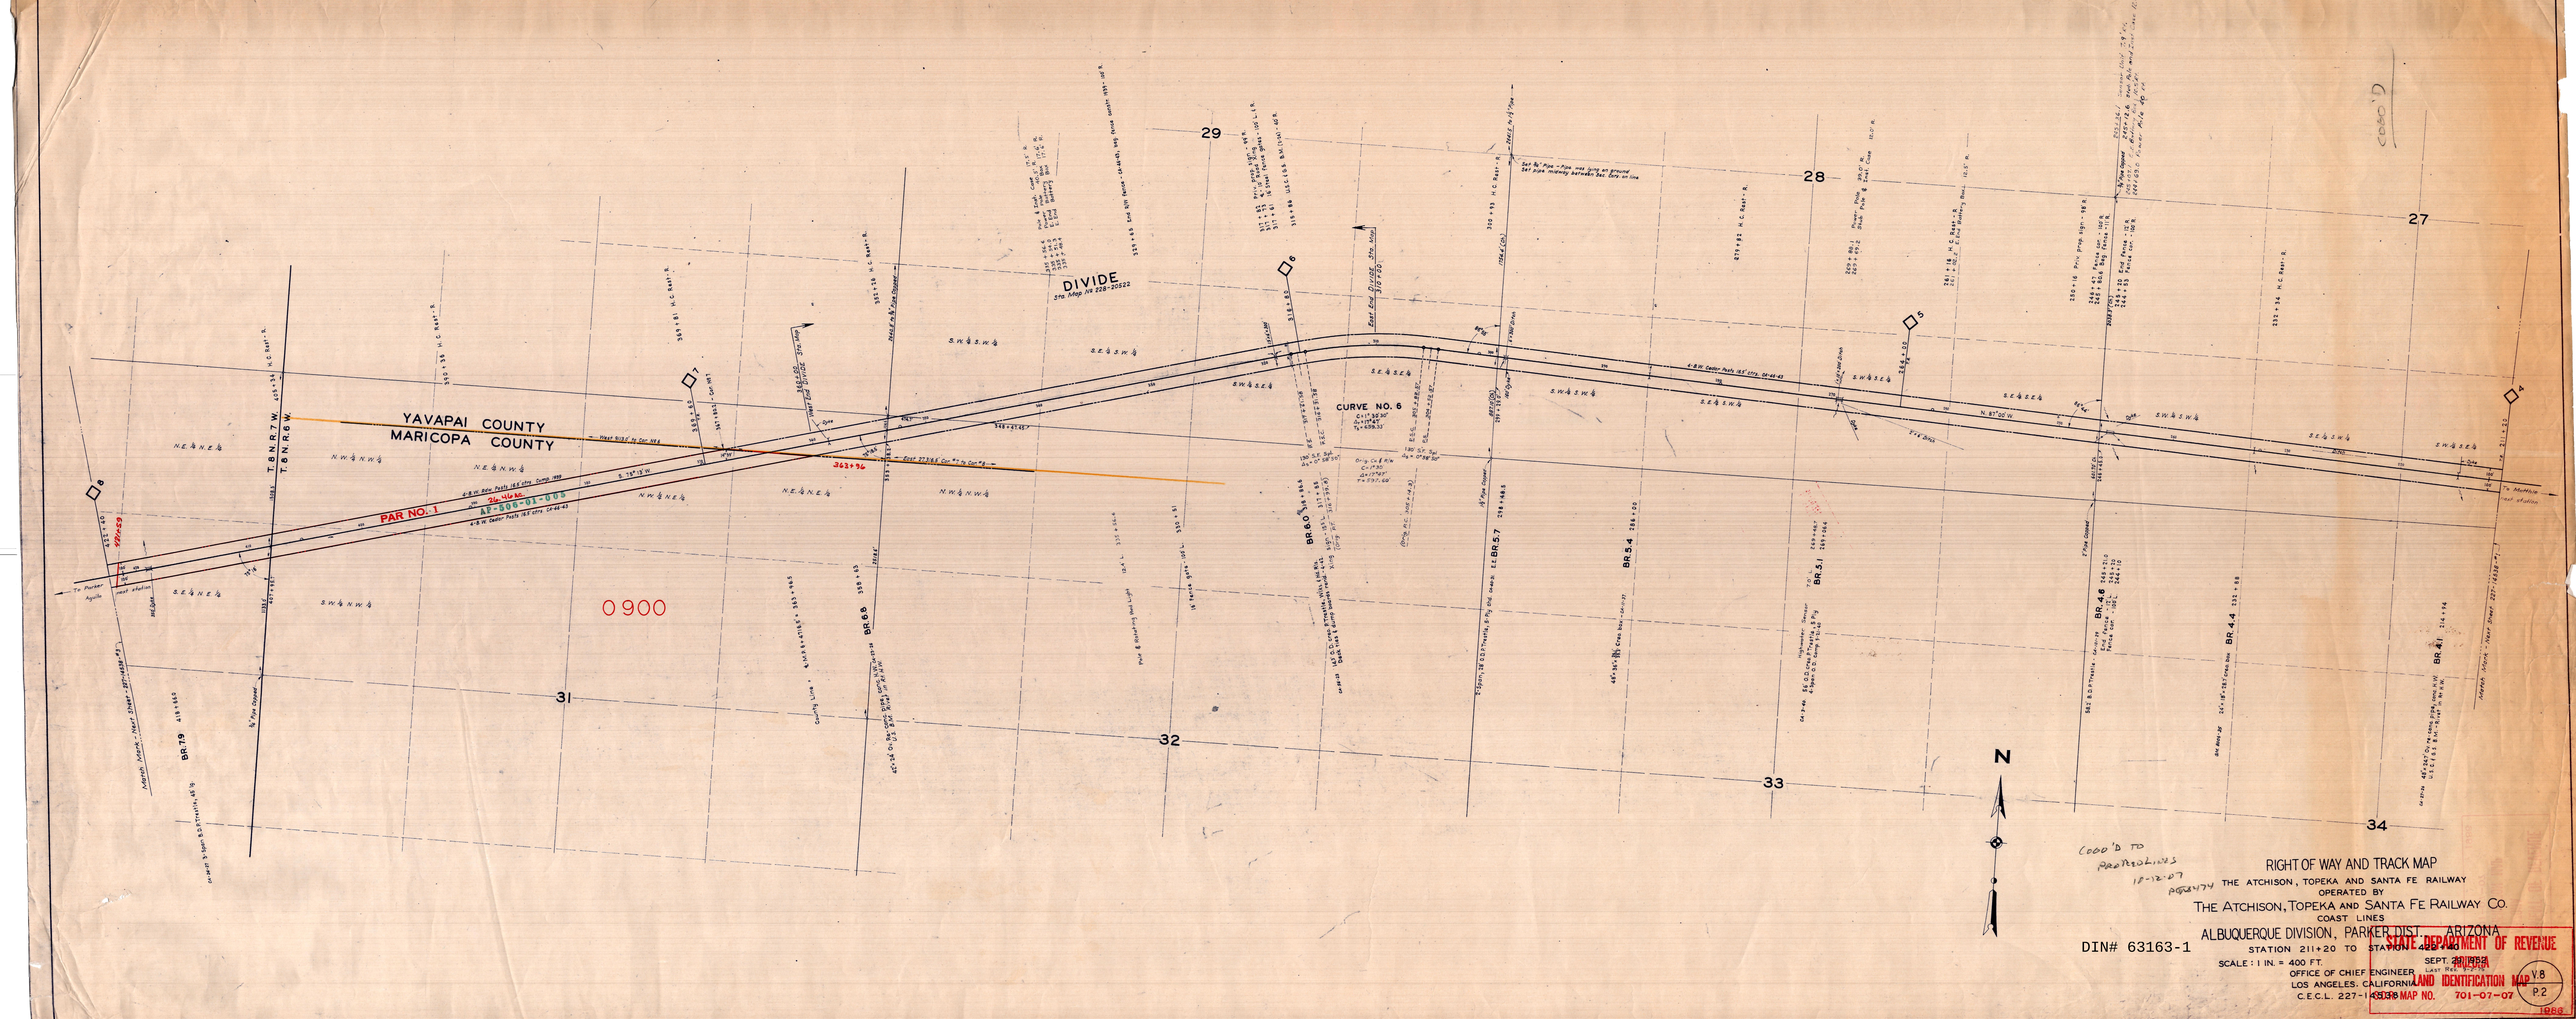
YAVAPAI COUNTY
MARICOPA COUNTY
DIVIDE
Sta Ahga 228-2022
CURVE NO. 6
PAR NO: 1
AP-606-01-005
T. 8 N. R. 7 W.
T. 8 N. R. 6 W.
0900
29
28
27
31
32
33
34
N
DIN# 63163-1
RIGHT OF WAY AND TRACK MAP
THE ATCHISON, TOPEKA AND SANTA FE RAILWAY
OPERATED BY
THE ATCHISON, TOPEKA AND SANTA FE RAILWAY CO.
COAST LINES
ALBUQUERQUE DIVISION, PARKER DIST., ARIZONA
STATION 211+20 TO STATION 422+80
SCALE: 1 IN. = 400 FT.
SEPT. 1922
OFFICE OF CHIEF ENGINEER
LOS ANGELES, CALIFORNIA
C.E.C.L. 227-14538 MAP NO. 701-07-07
STATE DEPARTMENT OF REVENUE
LAND IDENTIFICATION MAP
V.8
P.2
1986
227-14538