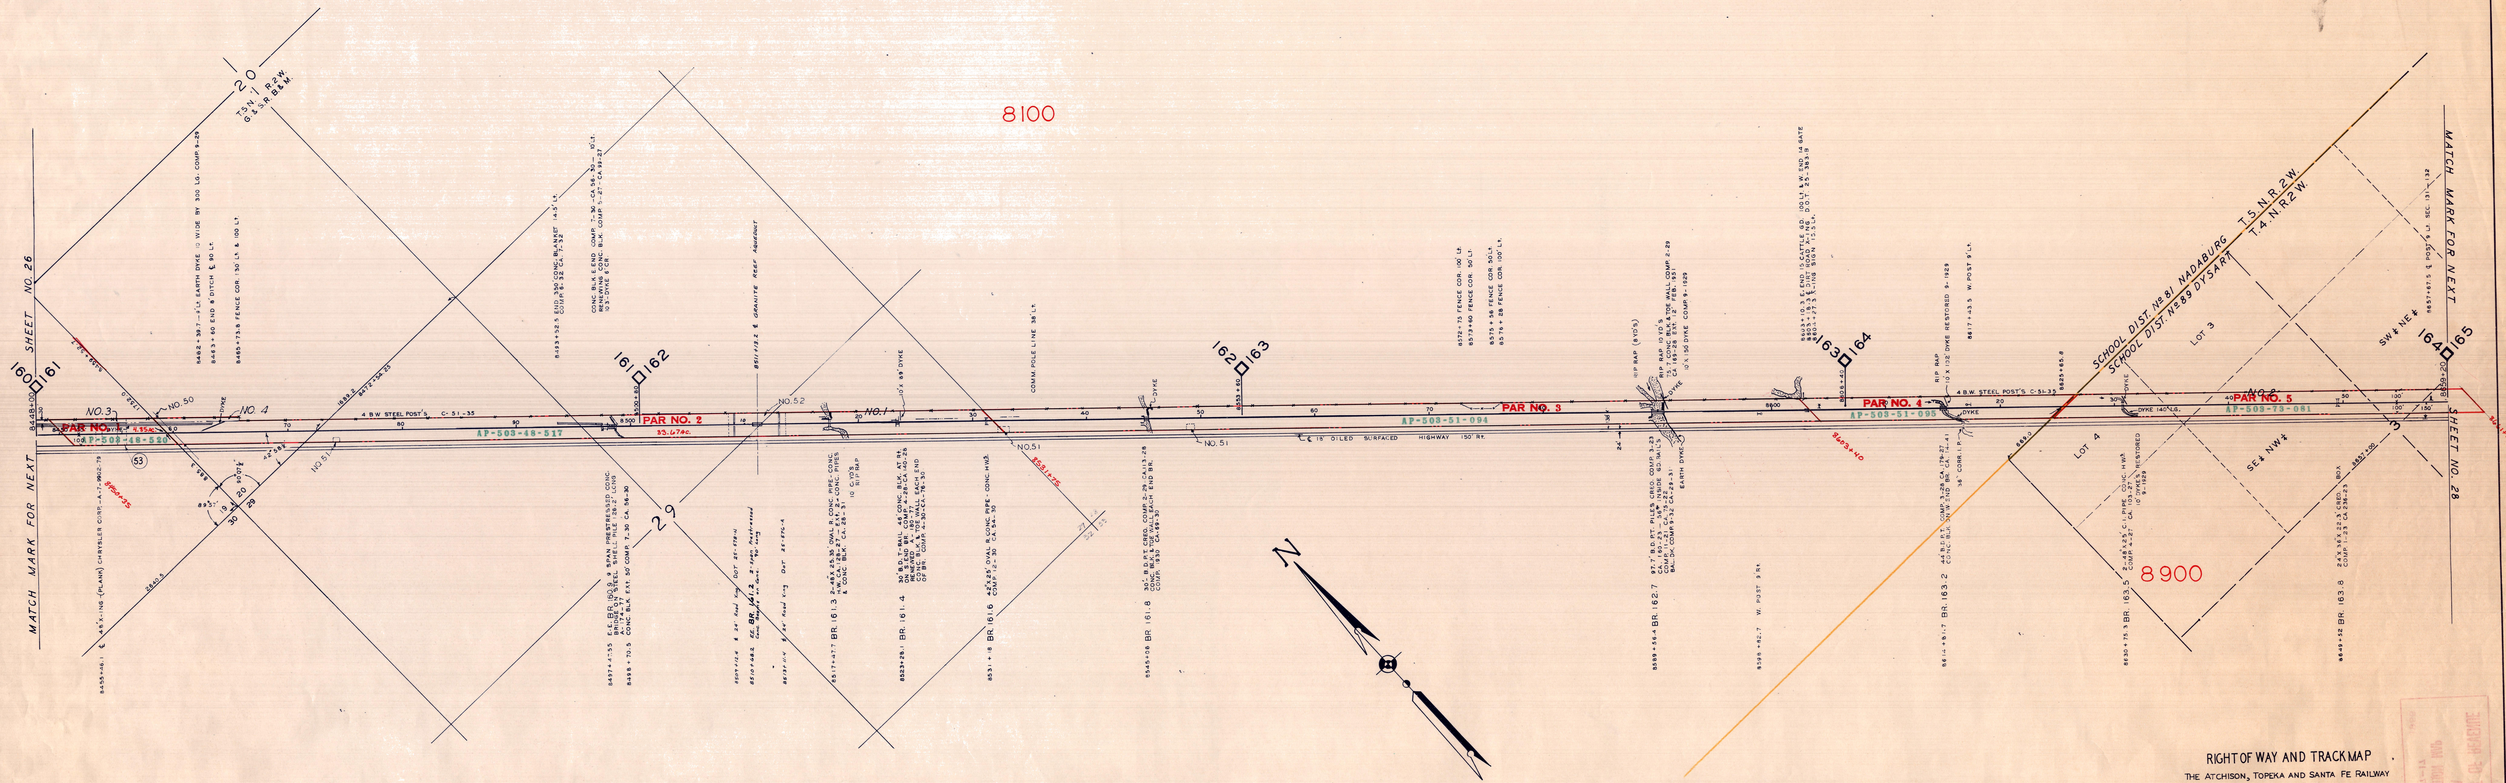

NOTE: SCHOOL DISTRICTS CORRECTED FOR 1937 LETTER FROM F.T.T. 2-23-38 (FILE 102-5)

RIGHT OF WAY AND TRACK MAP

THE ATCHISON, TOPEKA AND SANTA FE RAILWAY

OPERATED BY

THE ATCHISON, TOPEKA AND SANTA FE RAILWAY CO.

COAST LINES

ALBUQUERQUE DIVISION, FOURTH DISTRICT

STATION 8448+00 TO STATION 8878+20

SCALE 1 IN. = 400 FT.

JUNE 30, 1915

OFFICE OF CHIEF ENGINEER

LOS ANGELES, CALIF.

C.E.C.L. 227-14542-27

DIN# 63181-1

STATE DEPARTMENT OF REVENUE
ARIZONA
LAND IDENTIFICATION MAP
S.R. MAP NO. 701-07-17
1986

V6
27

227-14542-27