[redacted]

[redacted]

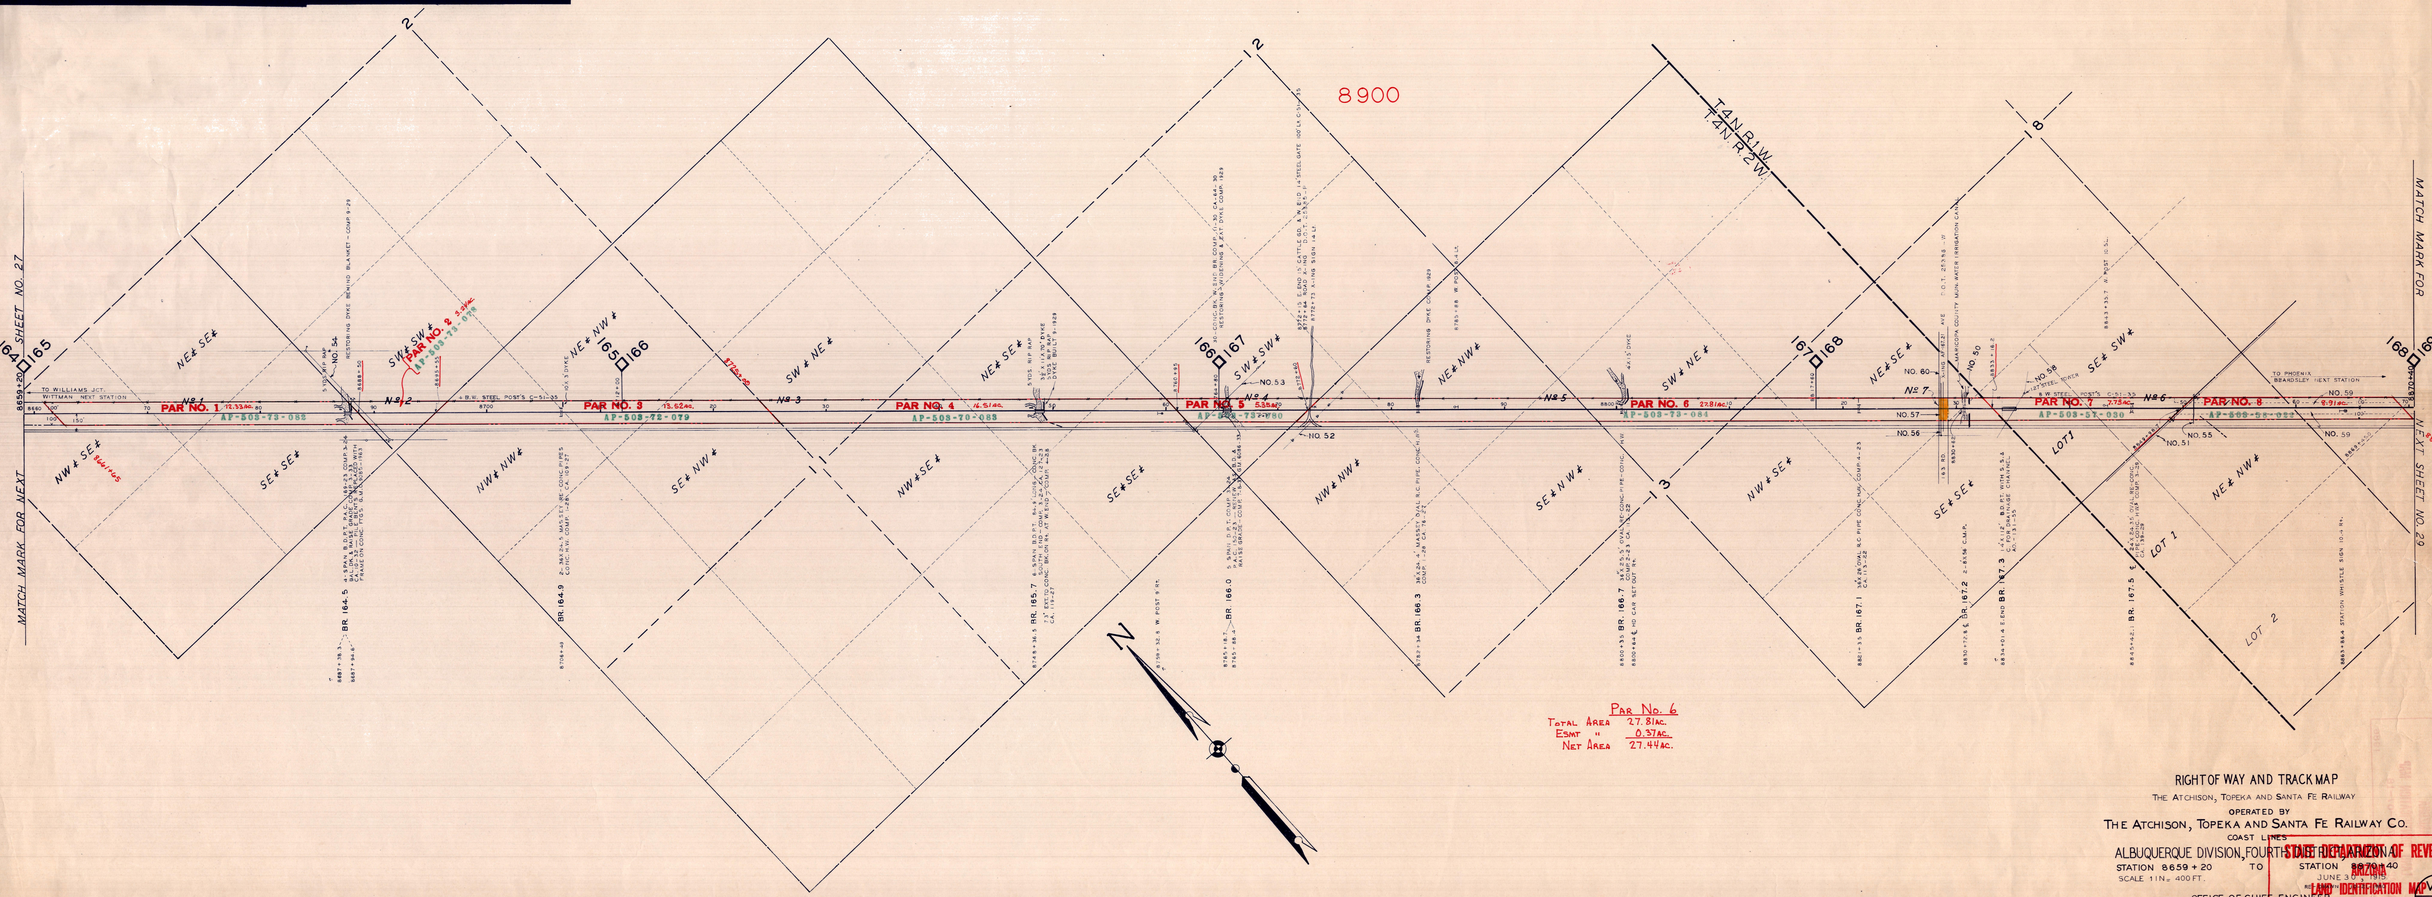

PAR No. 6
TOTAL AREA 27.81 AC.
ESMT " 0.37 AC.
NET AREA 27.44 AC.

RIGHT OF WAY AND TRACK MAP

THE ATCHISON, TOPEKA AND SANTA FE RAILWAY

OPERATED BY

THE ATCHISON, TOPEKA AND SANTA FE RAILWAY CO.

COAST LINES

ALBUQUERQUE DIVISION, FOURTH DIVISION

STATION 8659 + 20 TO STATION 8670 + 40

SCALE 1 IN. = 400 FT.

JUNE 30, 1919

REVISED AUGUST 1919

DIN# 63183-1

OFFICE OF CHIEF ENGINEER
LOS ANGELES, CALIF.
C.E.C.L. 227-14542-28

STATE DEPARTMENT OF REVENUE
BRIZIN
LAND IDENTIFICATION MAP
SD.CALIF. NO. 701-07-18
AM 1-3-2-19

V 6
28

227-14542 8