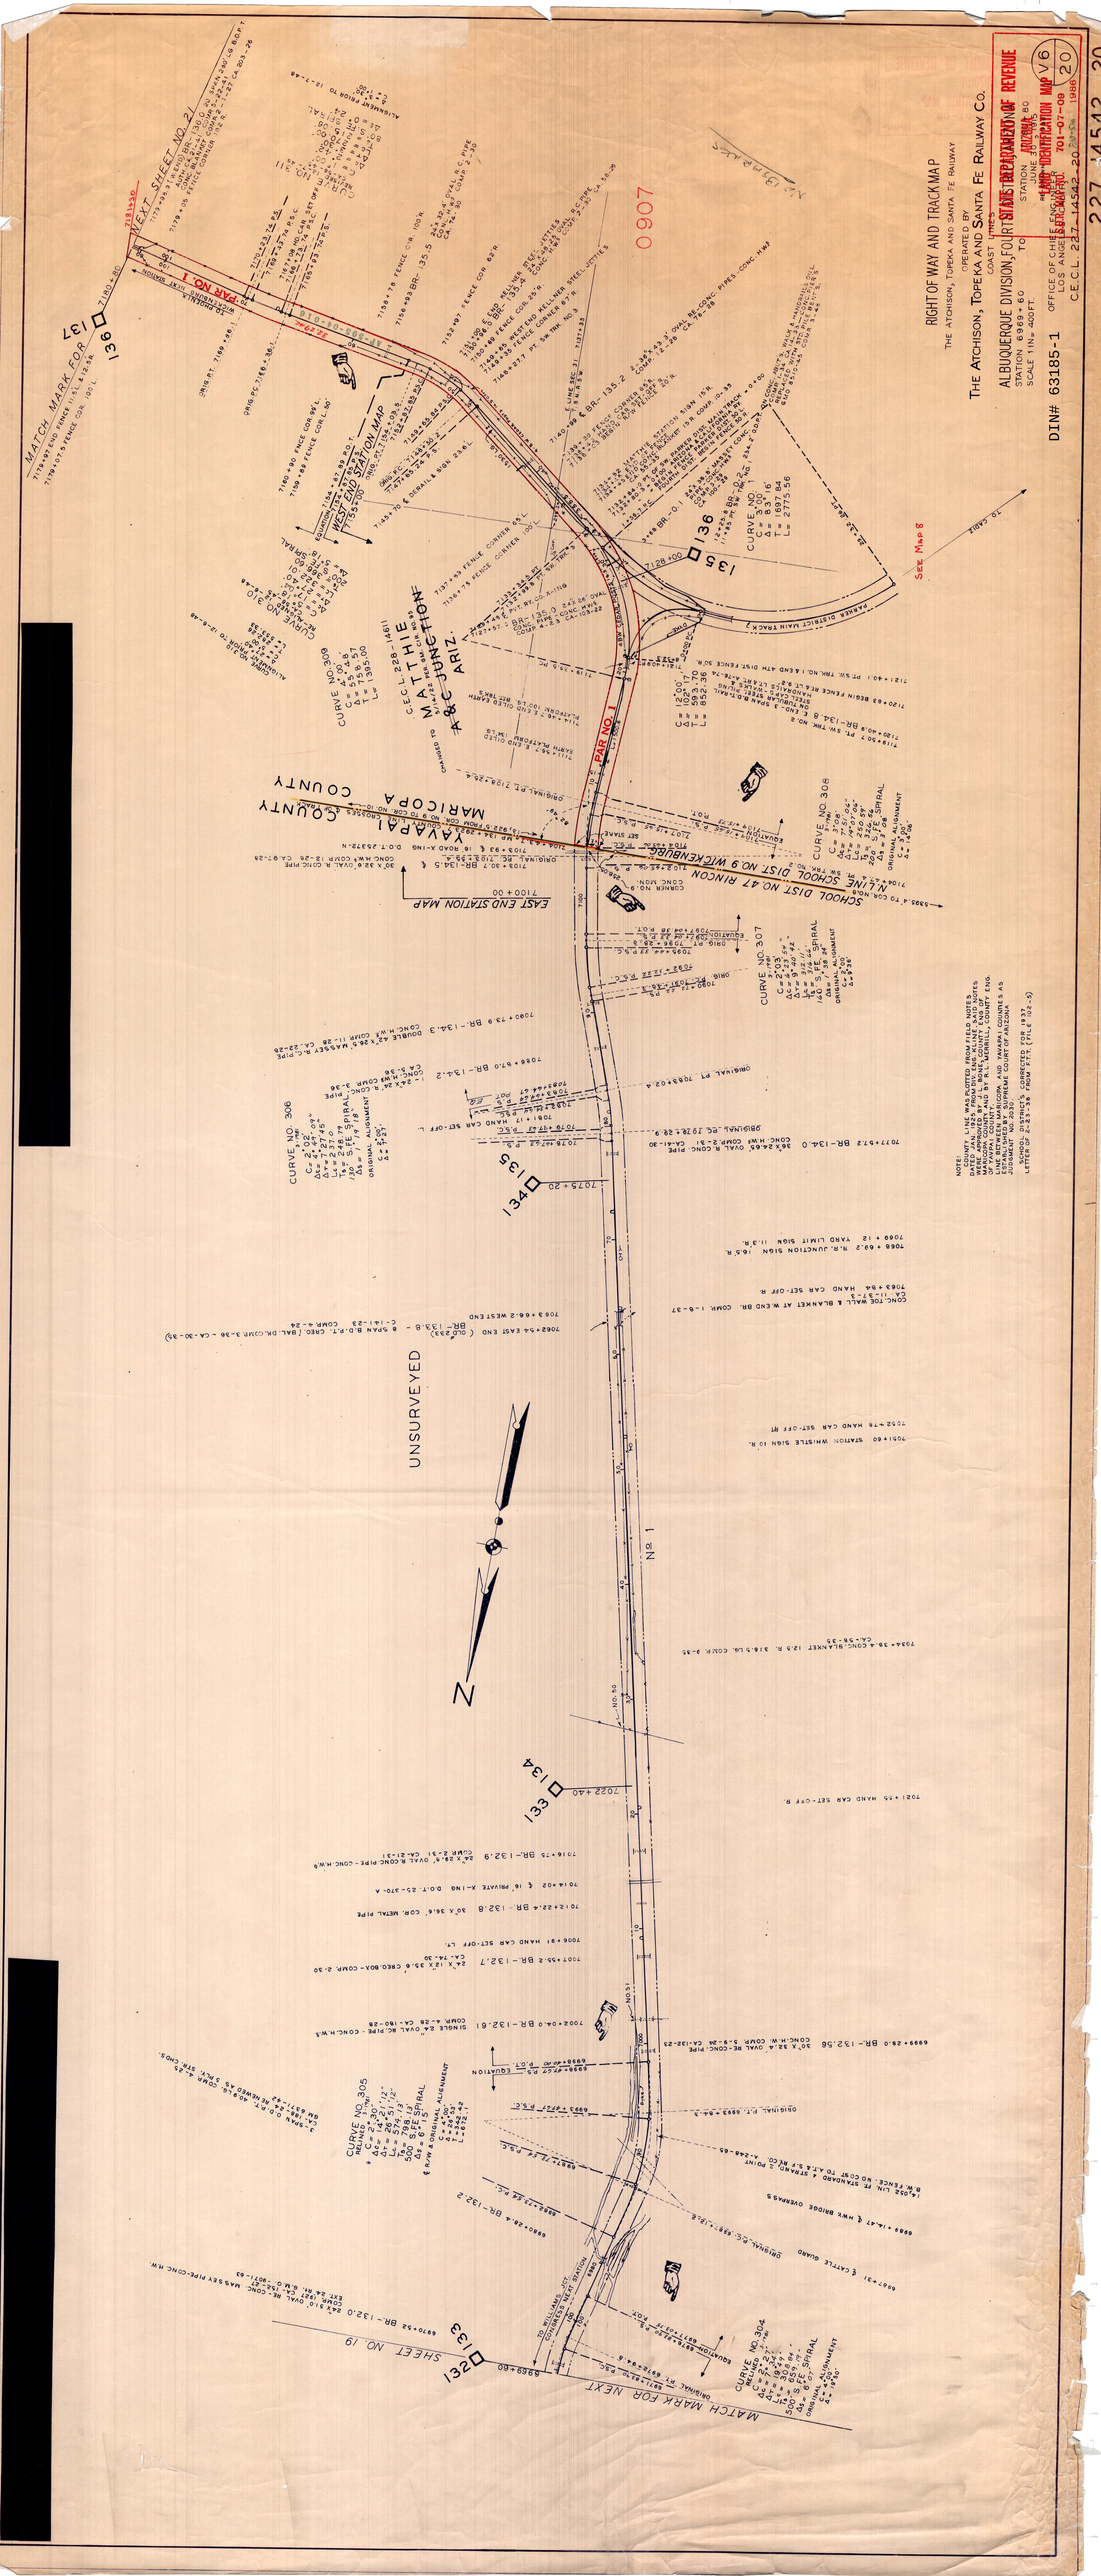
RIGHT OF WAY AND TRACK MAP
THE ATCHISON, TOPEKA AND SANTA FE RAILWAY CO.
OPERATED BY
THE ATCHISON, TOPEKA AND SANTA FE RAILWAY CO.
COAST LINES
ALBUQUERQUE DIVISION, FOURTH DISTRICT
SCALE 1 IN. = 400 FT.
STATION 6069+60 TO STATION 7200+80
DIN# 63185-1
OFFICES OF CHIEF ENGINEER, CHICAGO
C.E.CL. 227-14542-20
227 14542 20
STATE TAXATION OF REVENUE
AUG 1984
LAND CLASSIFICATION MAP V6 20
701-07-09
MATCH MARK FOR SHEET NO 21
MATCH MARK FOR SHEET NO 19
See Map 8
PAR NO 1
PAR NO 2
WESTEND STATION MAP
EAST END STATION MAP
MATTHIE JUNCTION
C.E.CL. 228-14611
CHANGED TO MATTHIE JUNCTION ARIZ.
MARICOPA COUNTY
YAVAPAI COUNTY
SCHOOL DIST NO 47 RINCON
SCHOOL DIST NO 9 WIGWAM
UNSURVEYED
No 1
CURVE NO 309
CURVE NO 308
CURVE NO 307
CURVE NO 306
CURVE NO 305
CURVE NO 304
TO CAMP
SHEET NO 20
SHEET NO 19
NOTE:
THE PROPERTY LINE WAS PLOTTED FROM FIELD NOTES DATED JAN. 1923 FROM DIV. ENG. MILNE'S NOTES BETWEEN MARICOPA AND PK. MORRELL, COUNTY LINE BETWEEN MARICOPA AND YAVAPAI COUNTIES AS SURVEYED BY PK. MORRELL, COUNTY ENG. AND EXISTING FENCE LINES AS SHOWN ON RECORD OF SURVEY JUDGMENT NO. 2030 COORDINATES FOR POINTS SHOWN ON LETTER OF 2-23-38 FROM FITE (FILE 02-5)