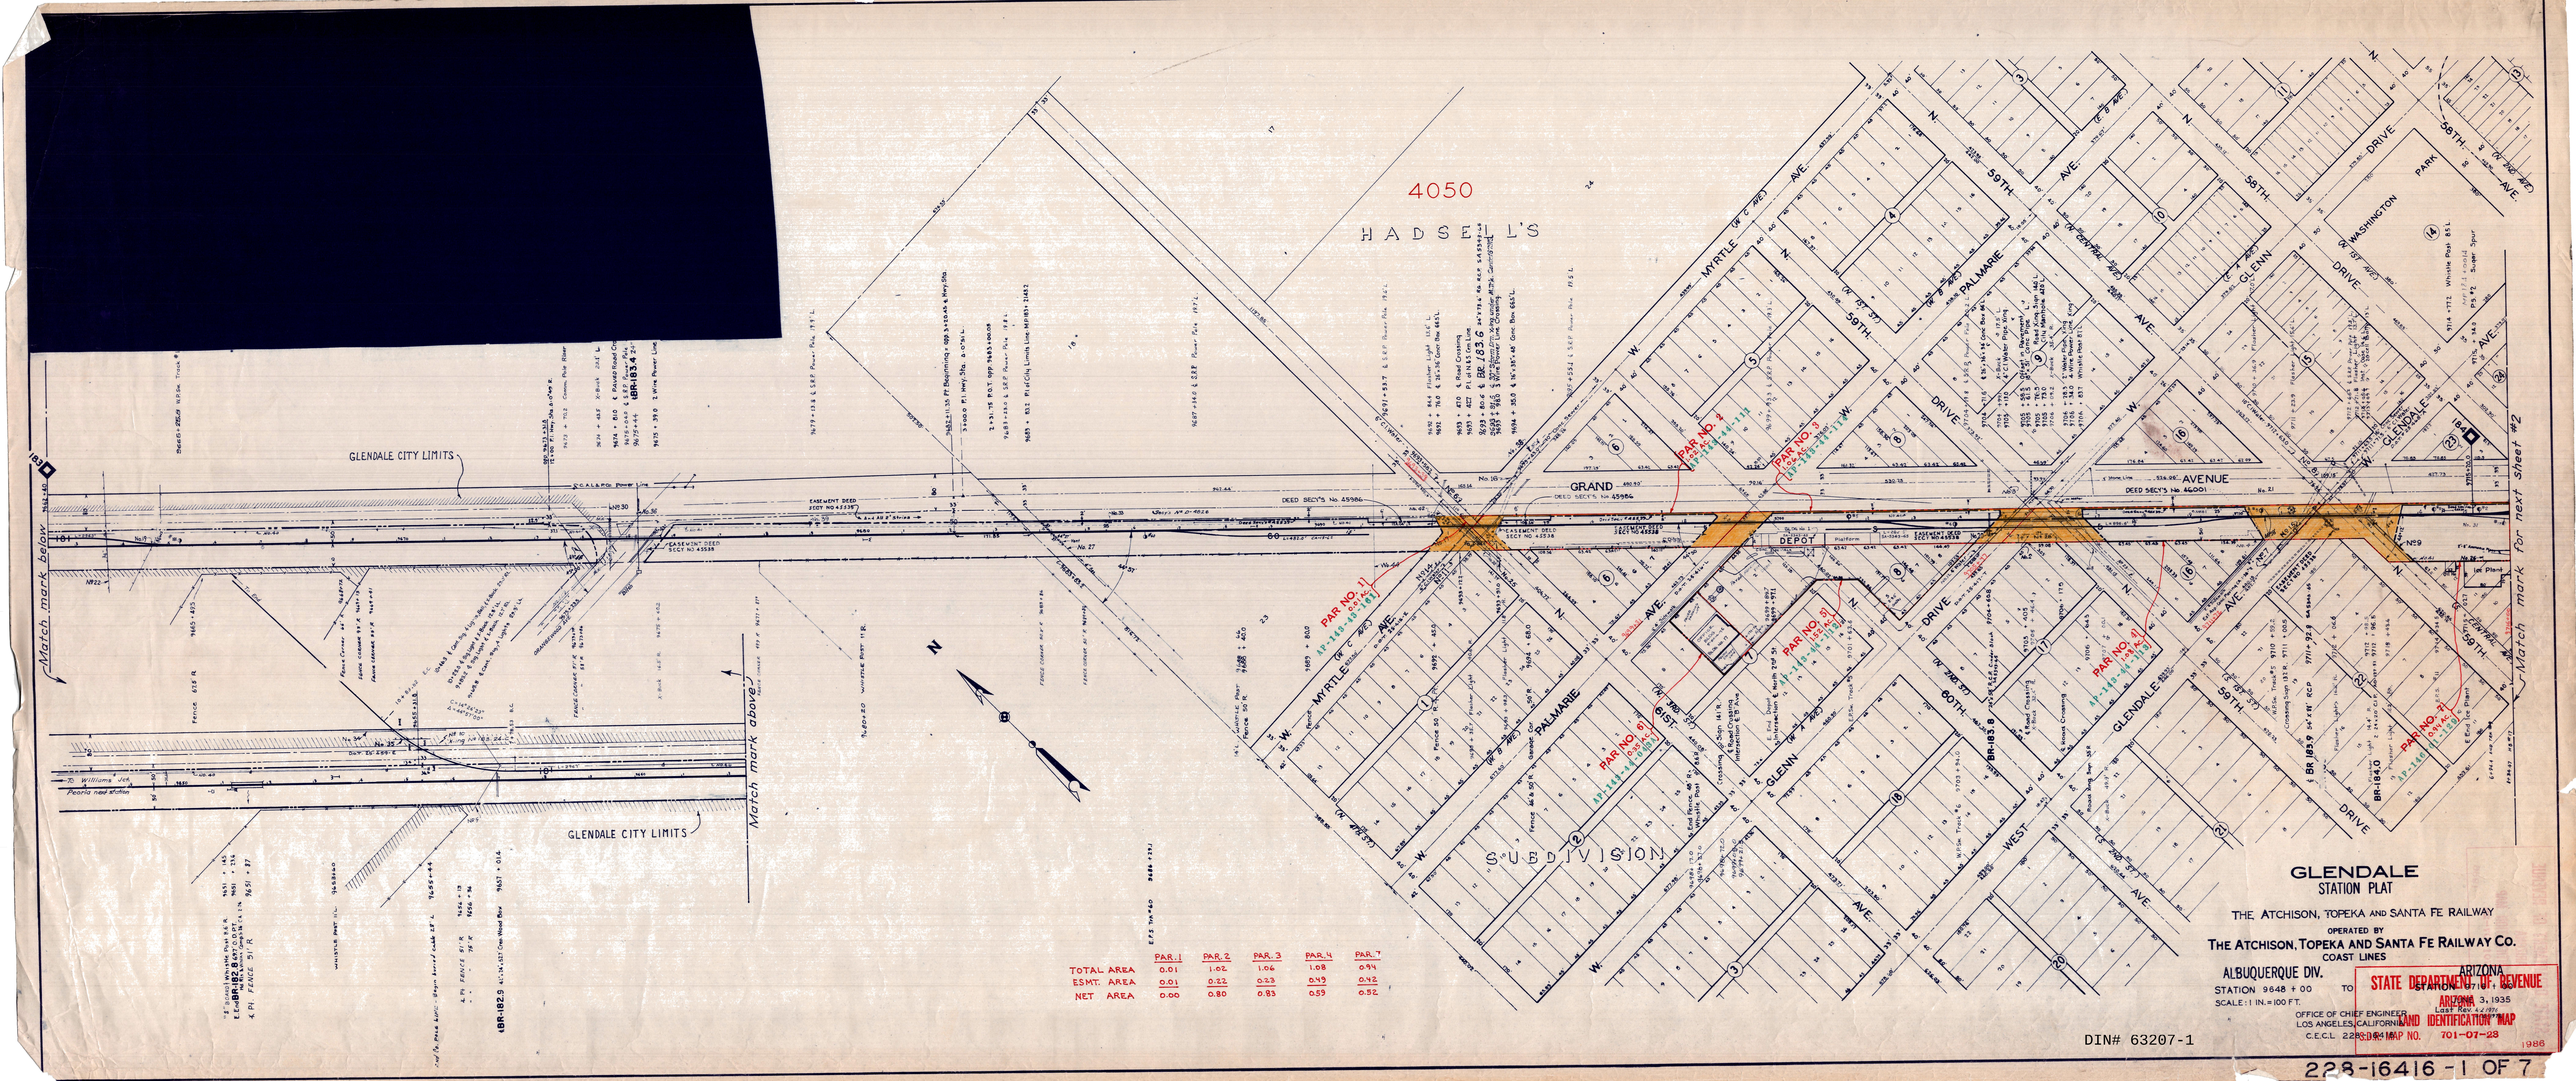

	PAR. 1	PAR. 2	PAR. 3	PAR. 4	PAR. 7
TOTAL AREA	0.01	1.02	1.06	1.08	0.94
ESMT. AREA	0.01	0.22	0.23	0.49	0.42
NET AREA	0.00	0.80	0.83	0.59	0.52

GLENDALE
STATION PLAT

THE ATCHISON, TOPEKA AND SANTA FE RAILWAY

OPERATED BY

THE ATCHISON, TOPEKA AND SANTA FE RAILWAY CO.

COAST LINES

ALBUQUERQUE DIV.

STATION 9648 + 00 TO STATION 9714 + 00

SCALE: 1 IN. = 100 FT.

OFFICE OF CHIEF ENGINEER
LOS ANGELES, CALIFORNIA
C.E.C.L. 2280-16416

ARIZONA
ARIZONA, 3, 1935
Last Rev. 4-2-1936

STATE DEPARTMENT OF REVENUE
ARIZONA
LAND IDENTIFICATION MAP
S.D.R. MAP NO. 701-07-28
1986

DIN# 63207-1

228-16416 - 1 OF 7