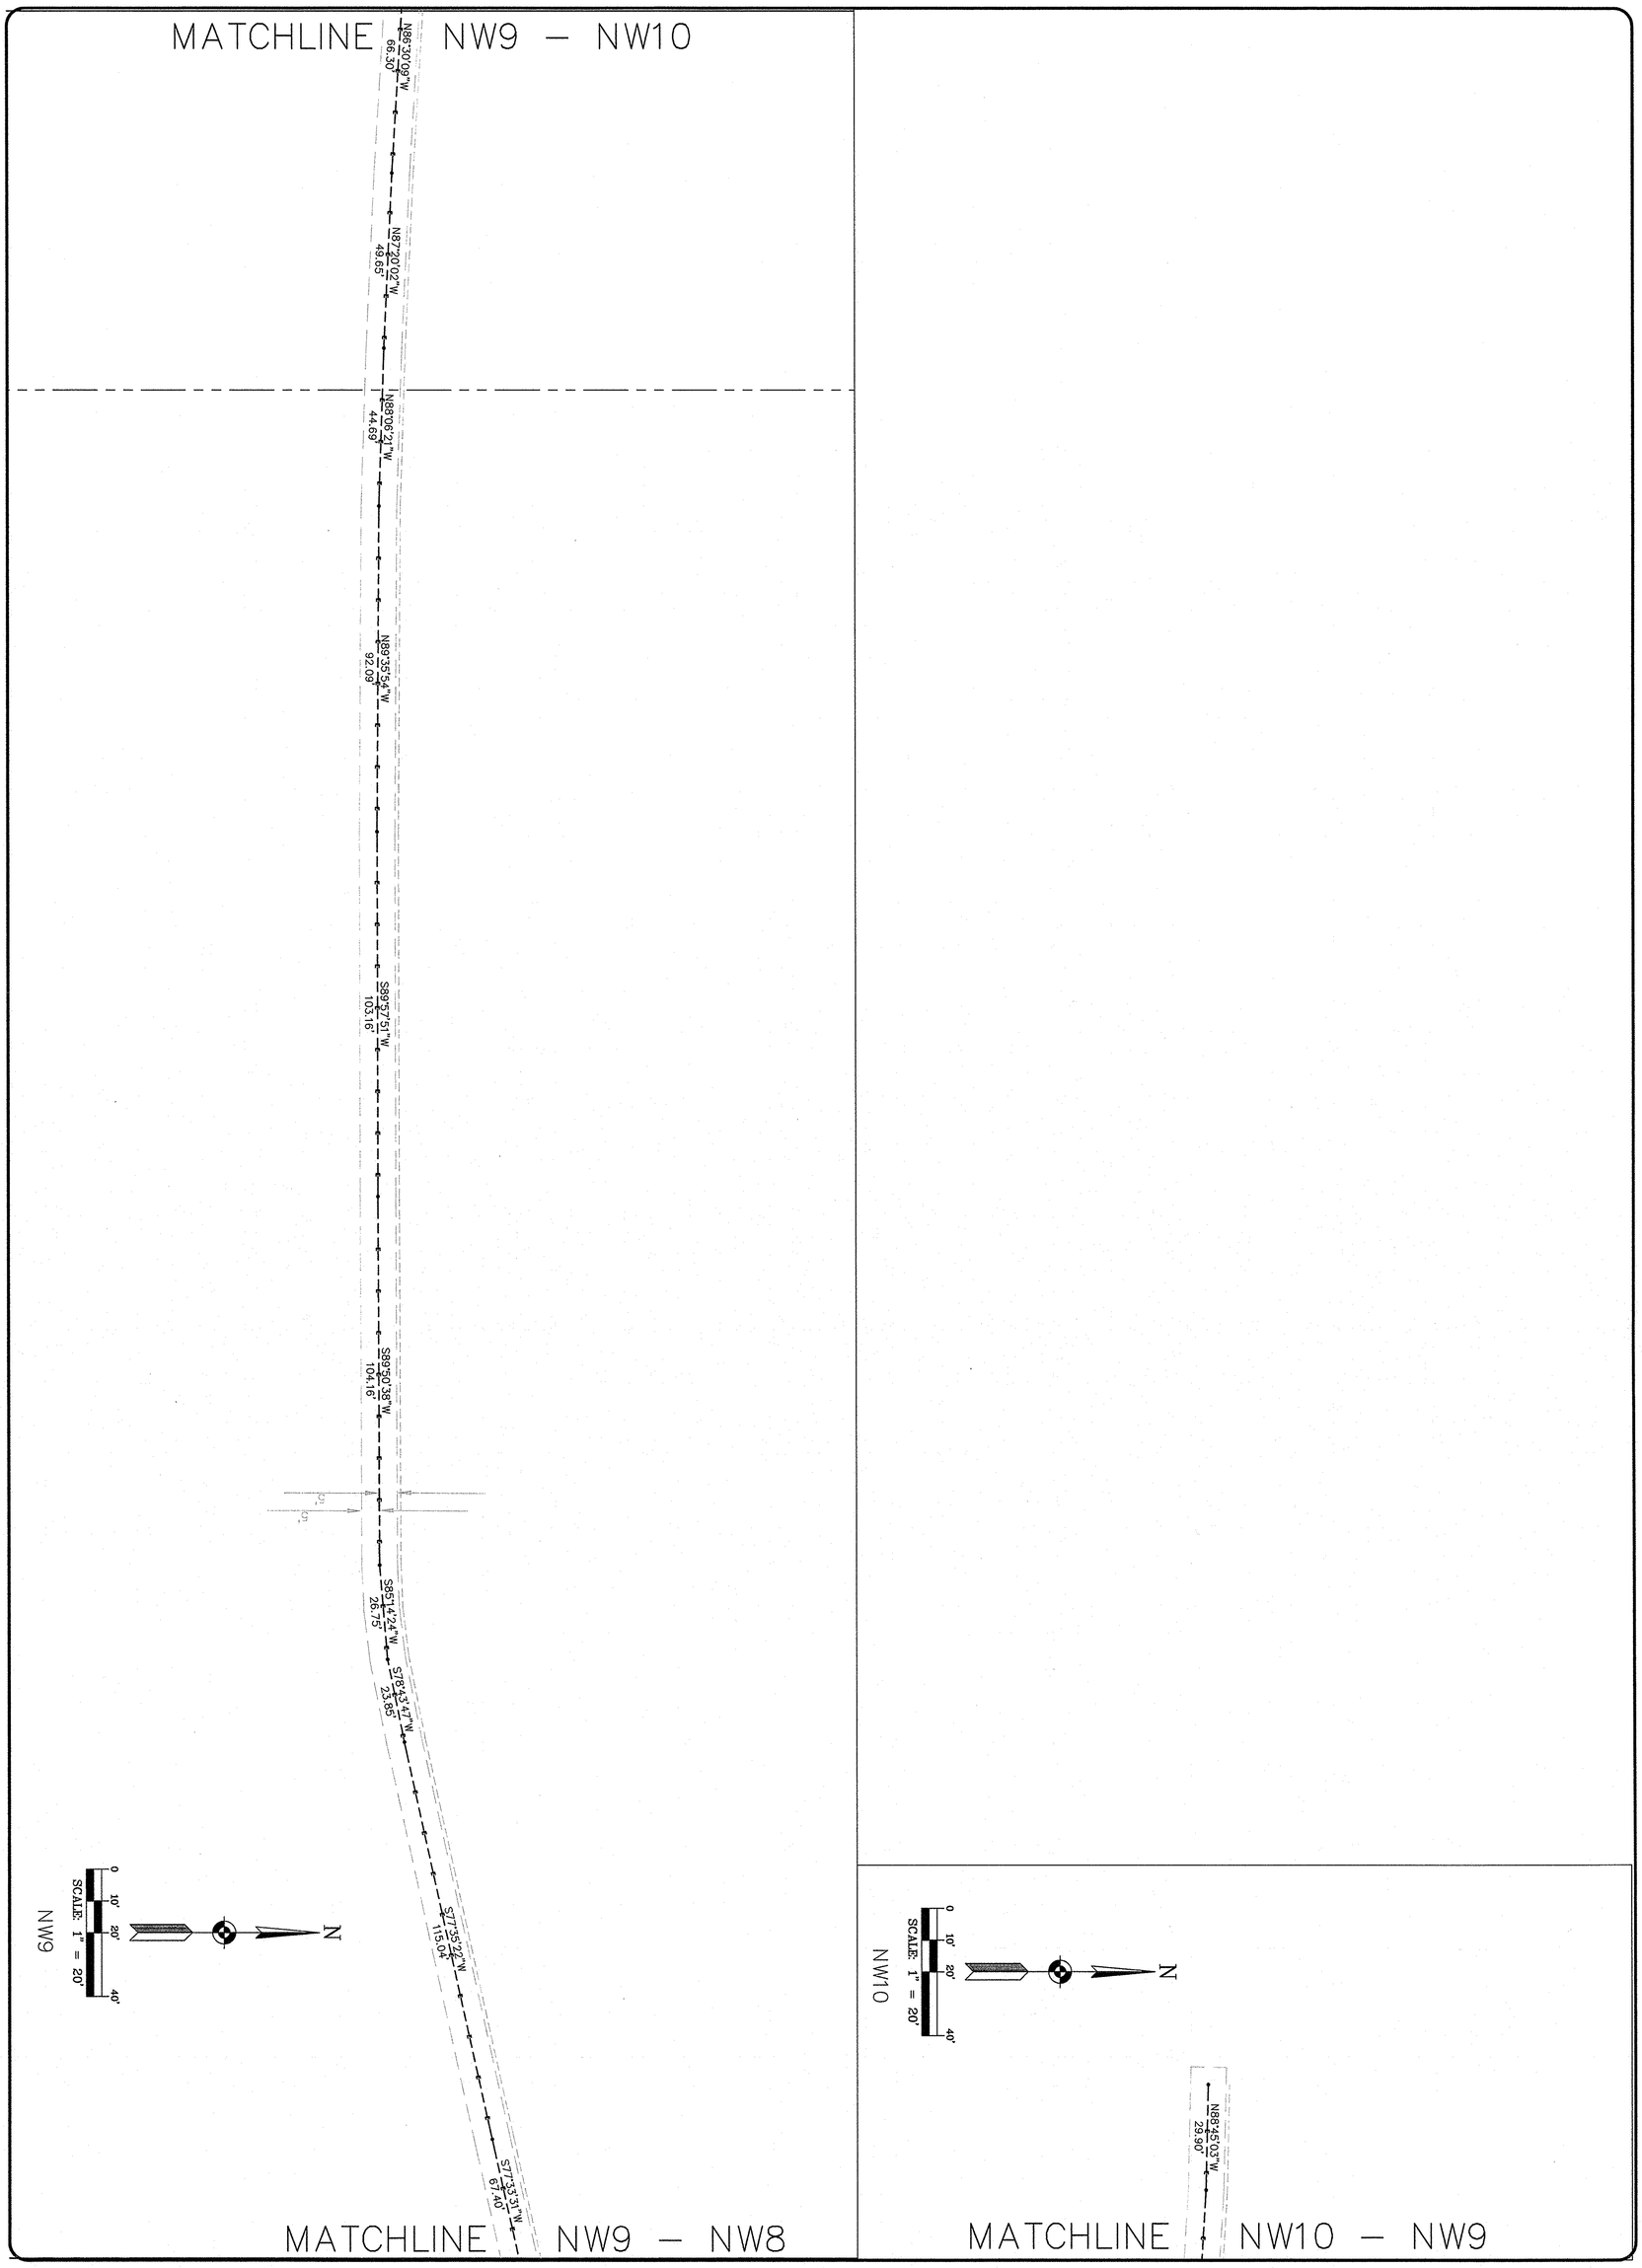

PROJECT NO. 8176011

SHEET NUMBER 17 OF 17

TEMPE TOWN LAKE

ELECTRICAL LINE DESCRIPTION

DRAWN BY: SWD
CHK'D. BY: JGS
APPR. BY: JGS
DATE: 8/03/00
Q.A. REVIEW
BY:
DATE:

MORRISON MAIERLE, INC.
an Arizona Corporation
ENGINEERS
SCIENTISTS
SURVEYORS
PLANNERS
120 N 44th Street, Suite 410
Phoenix, AZ 85034-1822
Phone: (602) 244-9662
Fax: (602) 244-9472

COPYRIGHT 2000
MORRISON MAIERLE, INC.
HEREBY RESERVES OUR COMMON LAW COPYRIGHT IN THIS DOCUMENT AND THE IDEAS AND DESIGNS INCORPORATED HEREIN AS AN INSTRUMENT OF PROFESSIONAL SERVICE WHICH SHALL NOT BE USED IN WHOLE OR IN PART FOR ANY PROJECT OR OTHER USE WITHOUT OUR EXPRESS WRITTEN AUTHORIZATION.

NO.	DESCRIPTION	DATE	BY
	REVISIONS		