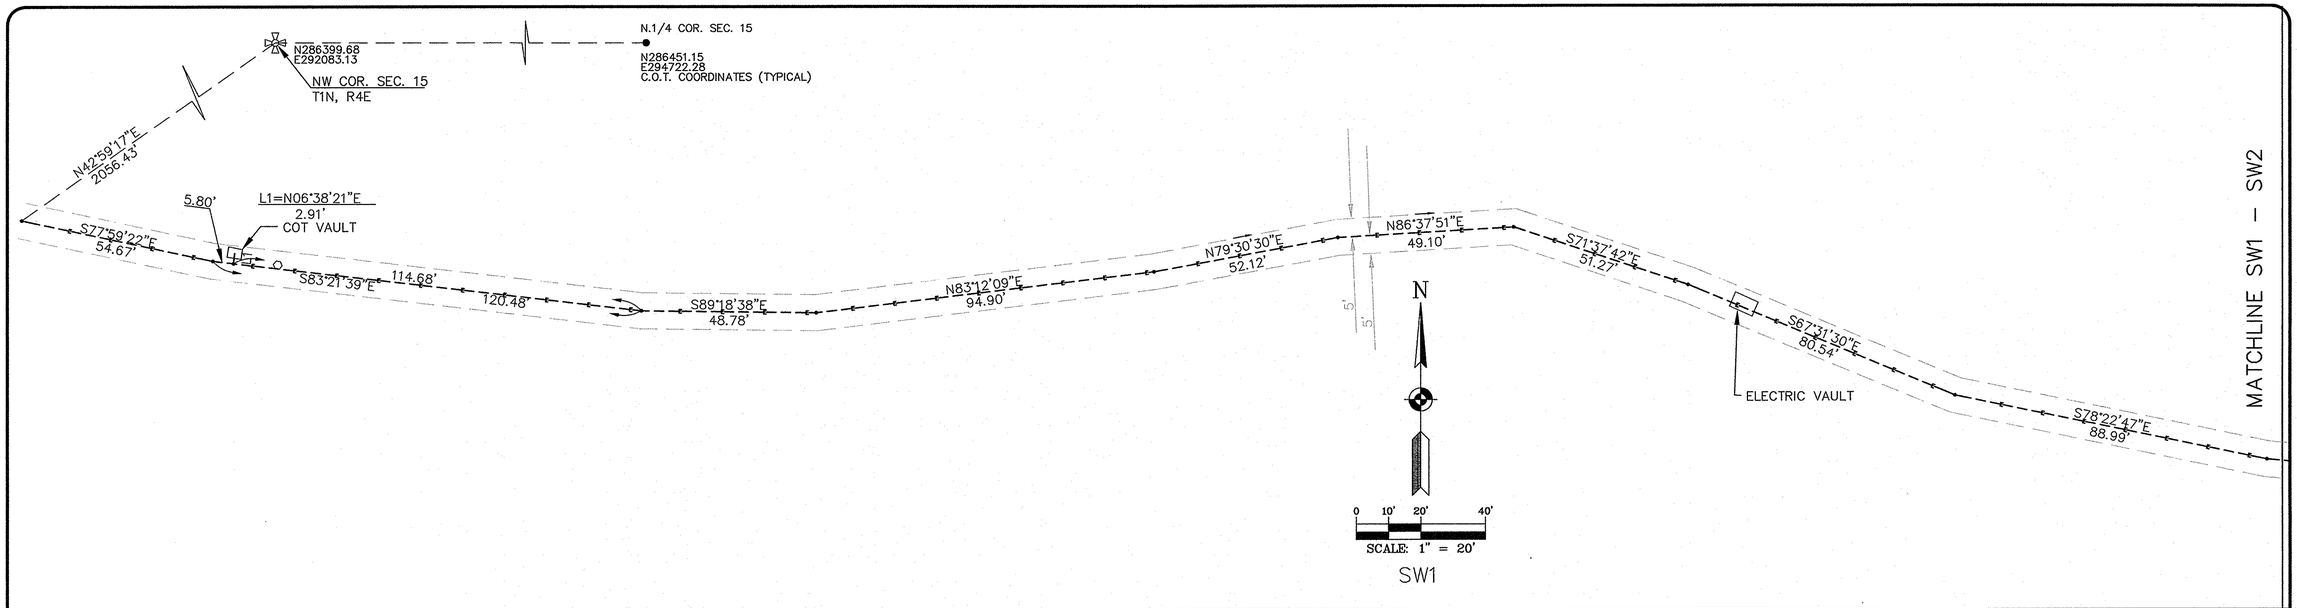

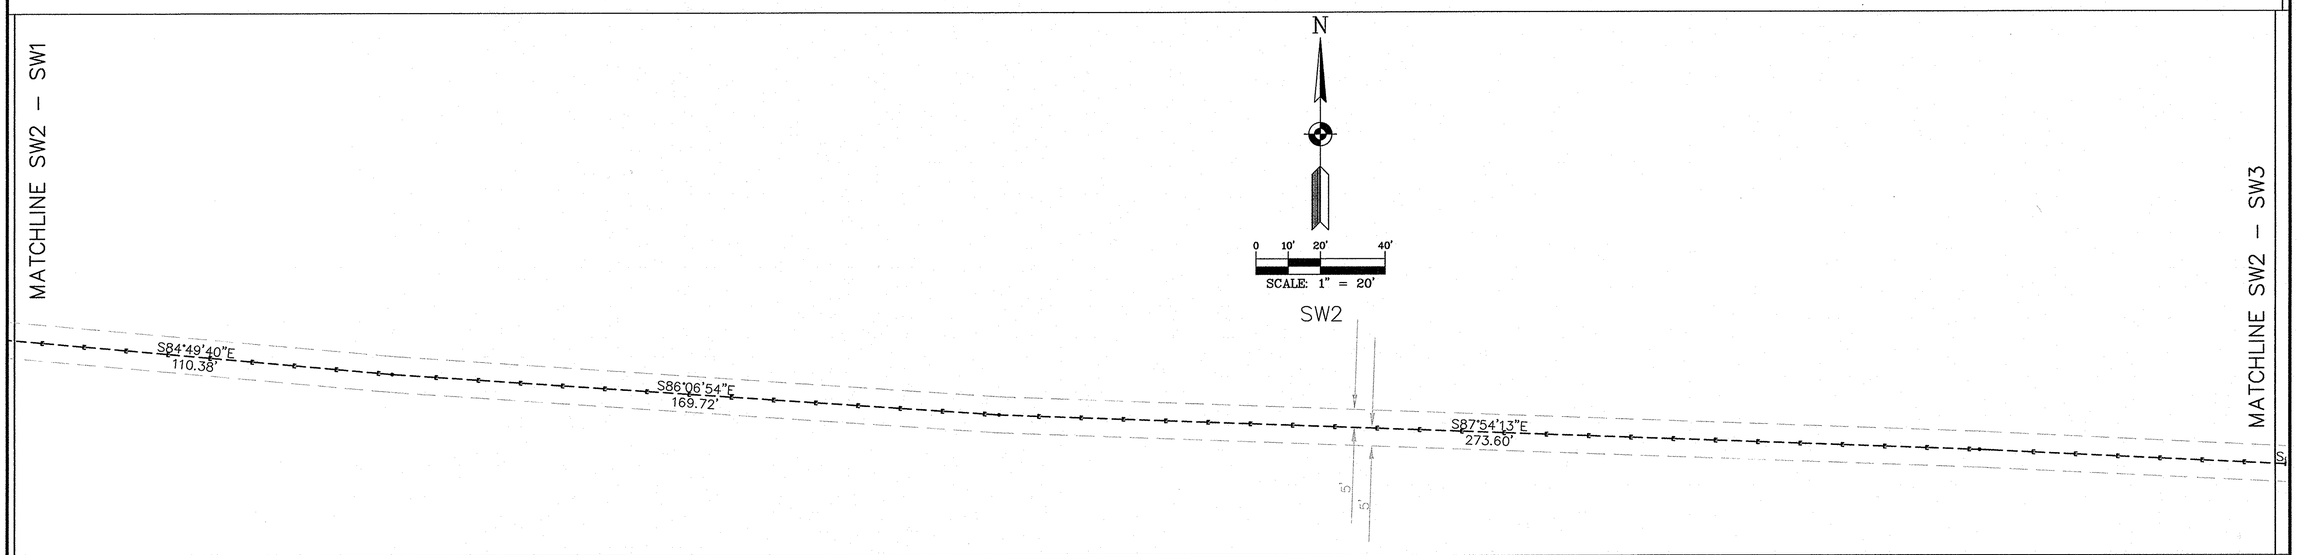

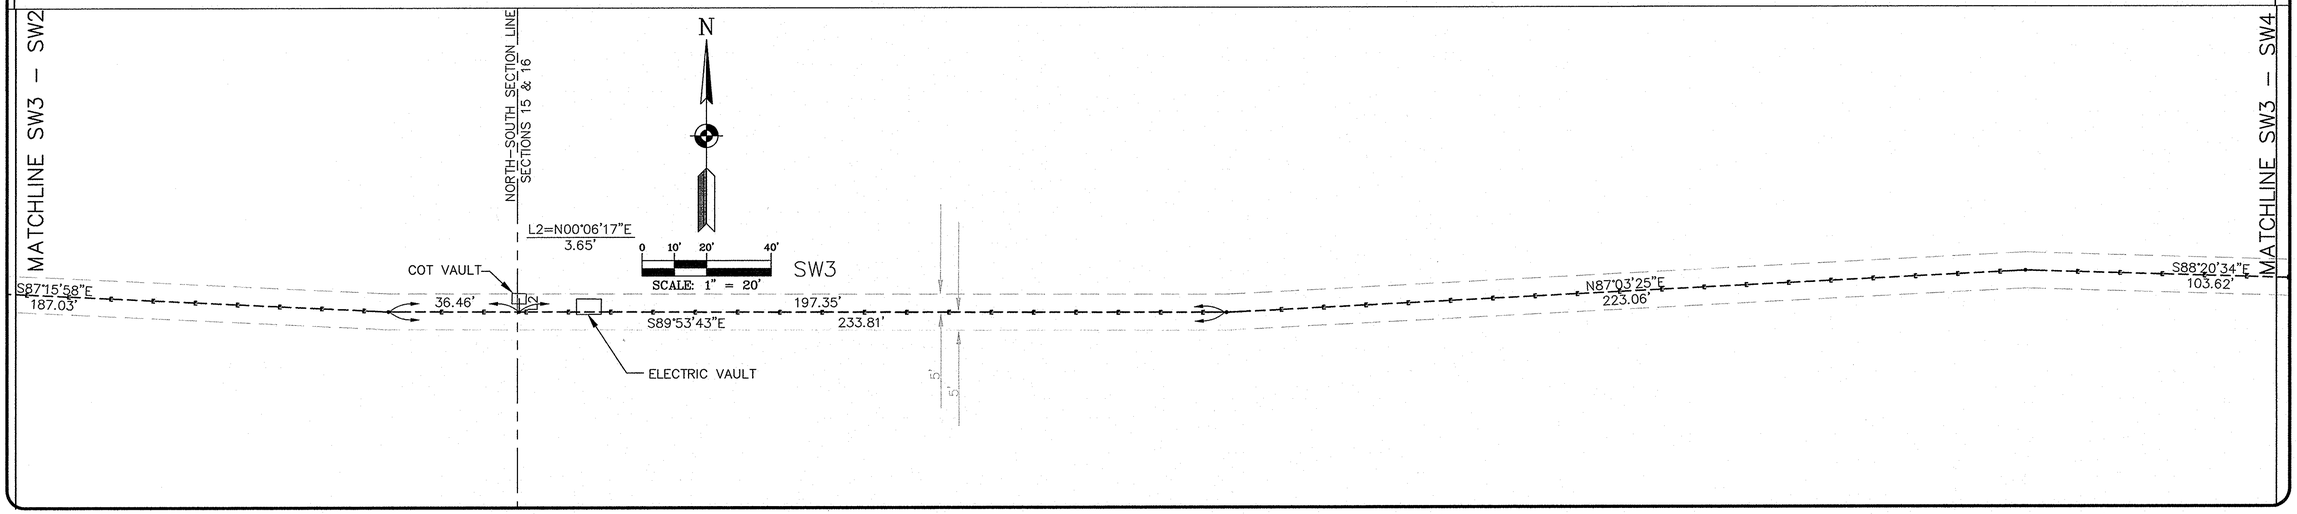

NO.	DESCRIPTION	DATE	BY
	REVISIONS		

COPYRIGHT 2000
MORRISON MAIERLE, INC.
HEREIN IS RESTRICTED BY COPYRIGHT LAW. COPYRIGHT IN THIS DOCUMENT AND THE IDEAS AND DESIGNS INCORPORATED HEREIN AS INSTRUMENTS OF PROFESSIONAL SERVICE IS OWNED BY MMI AND SHALL NOT BE USED IN WHOLE OR IN PART FOR ANY PROJECT NOT OWNED BY MMI WITHOUT PRIOR EXPRESS WRITTEN AUTHORIZATION.

MORRISON MAIERLE, INC.
an Arizona Corporation
ENGINEERS
SCIENTISTS
SURVEYORS
PLANNERS
120 N 44th Street, Suite 410
Phoenix, AZ 85034-1822
Phone: (602) 244-9662
Fax: (602) 244-9472

DRAWN BY: SWD
CHK'D BY: JGS
APPR. BY: JGS
DATE: 4/04/00
Q.A. REVIEW
BY:
DATE:

TEMPE TOWN LAKE

ELECTRICAL LINE DESCRIPTION

PROJECT NO.
8176011

SHEET NUMBER
2 OF 17