DIN #63612-1

# RESULTS OF SURVEY

A PORTION OF LOT 10 OF PINNACLE VISTA AS RECORDED IN BOOK 74, PAGE 34 M.C.R.

A SUBDIVISION OF THE NW 1/4, OF SEC. 31, T5N, R4E,

OF THE G.&S.R.B.&M., MARICOPA CO., ARIZONA

FOR

## AL & TAMRA VONLINGER

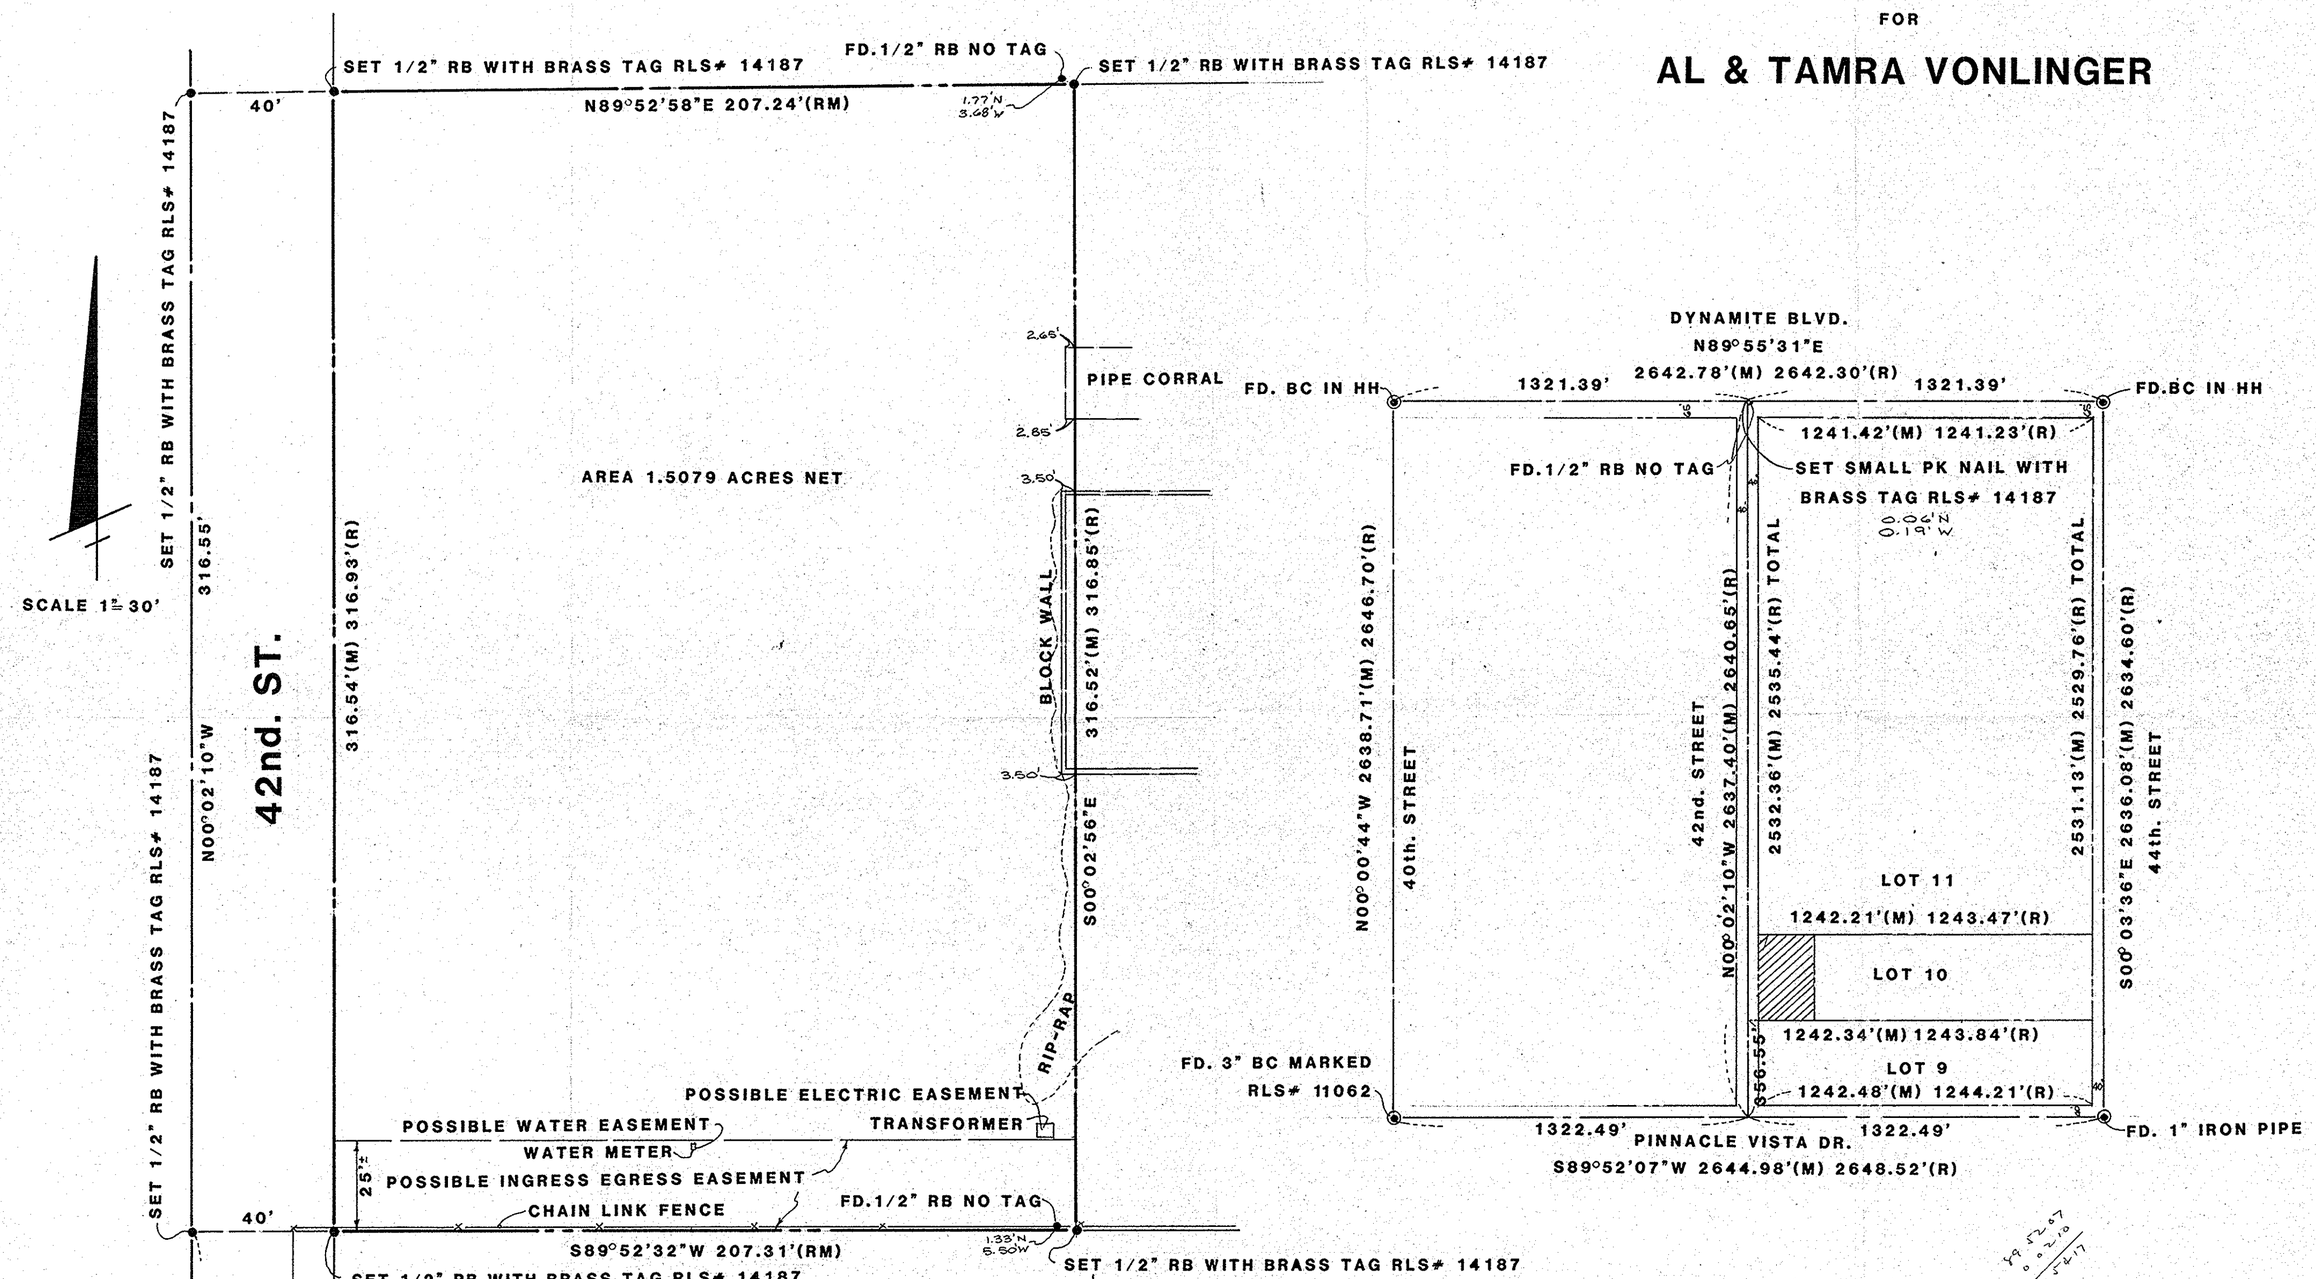


**CERTIFICATION:**

I hereby certify that I have surveyed the land shown on this plat, that this plat is a true and correct representation of that survey, that I have found or set the survey marks so indicated hereon and that this survey and map complies with the "RECOMMENDED MINIMUM PROCEDURAL AND PERFORMANCE GUIDE-LINES FOR LAND SURVEYING SERVICES IN THE STATE OF ARIZONA" as adopted by the ARIZONA PROFESSIONAL LAND SURVEYORS, May 14, 1983. (Accuracy Zone 'B', 1:10,000 in Dist. & Direction).

REGISTERED LAND SURVEYOR
CERTIFICATE NO. 14187
DAVID R. HORNOR
1-11-89
Date Signed
ARIZONA U.S.A.

1.) THIS SURVEYOR HAS CONSIDERED SOME INFORMATION AS FILED IN SURVEY PLATS RECORDED IN BK. 290, PG. 23 AND BK. 328, PG. 24 M.C.R.

2.) EASEMENTS NOT RESEARCHED BY THIS SURVEYOR


## PROFESSIONAL LAND SURVEYS OF ARIZONA

10130 E. JENAN DR. SCOTTSDALE, ARIZONA 85260 PHONE # 391-0522


JAN.10,1989

JOB # 890102