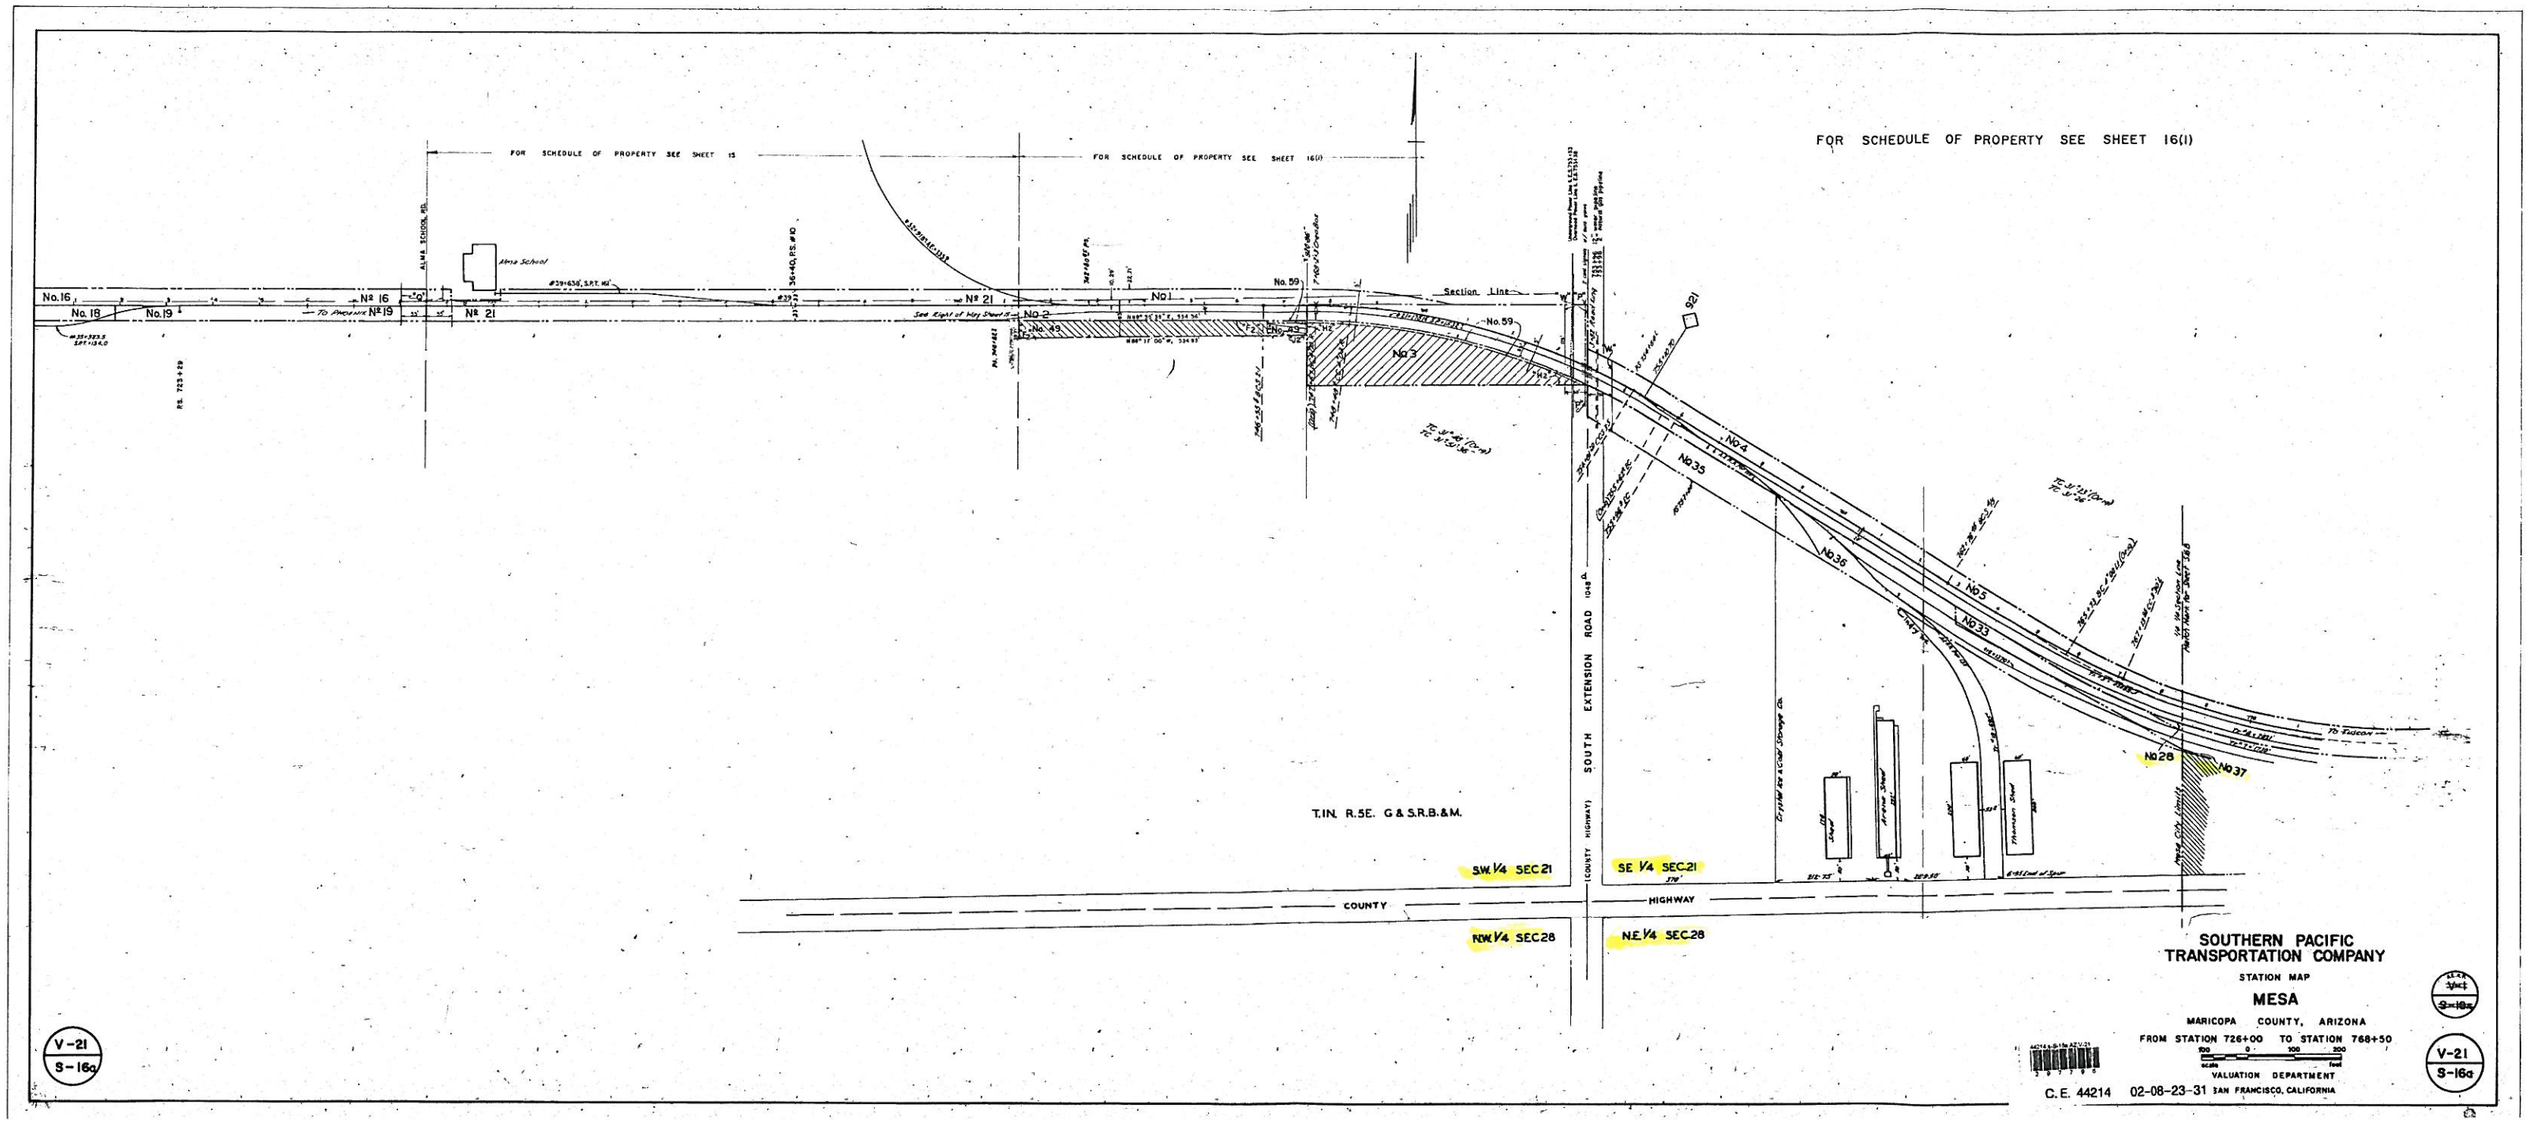
FOR SCHEDULE OF PROPERTY SEE SHEET 16(1)
FOR SCHEDULE OF PROPERTY SEE SHEET 15
FOR SCHEDULE OF PROPERTY SEE SHEET 16(1)
Mesa School
Section Line
No.16
No.18
No.19
No 16
No 19
No 21
No 21
No 1
No 2
No 3
No 4
No 5
No 28
No 33
No 35
No 36
No 37
No 59
No 49
921
SOUTH EXTENSION ROAD 1048
(COUNTY HIGHWAY)
T.1N. R.5E. G & S.R.B.&M.
S.W. 1/4 SEC 21
SE 1/4 SEC 21
N.W. 1/4 SEC 28
N.E. 1/4 SEC 28
COUNTY
HIGHWAY
SOUTHERN PACIFIC
TRANSPORTATION COMPANY
STATION MAP
MESA
MARICOPA COUNTY, ARIZONA
FROM STATION 726+00 TO STATION 768+50
VALUATION DEPARTMENT
SAN FRANCISCO, CALIFORNIA
C.E. 44214 02-08-23-31
V-21
S-16a

1 of 2

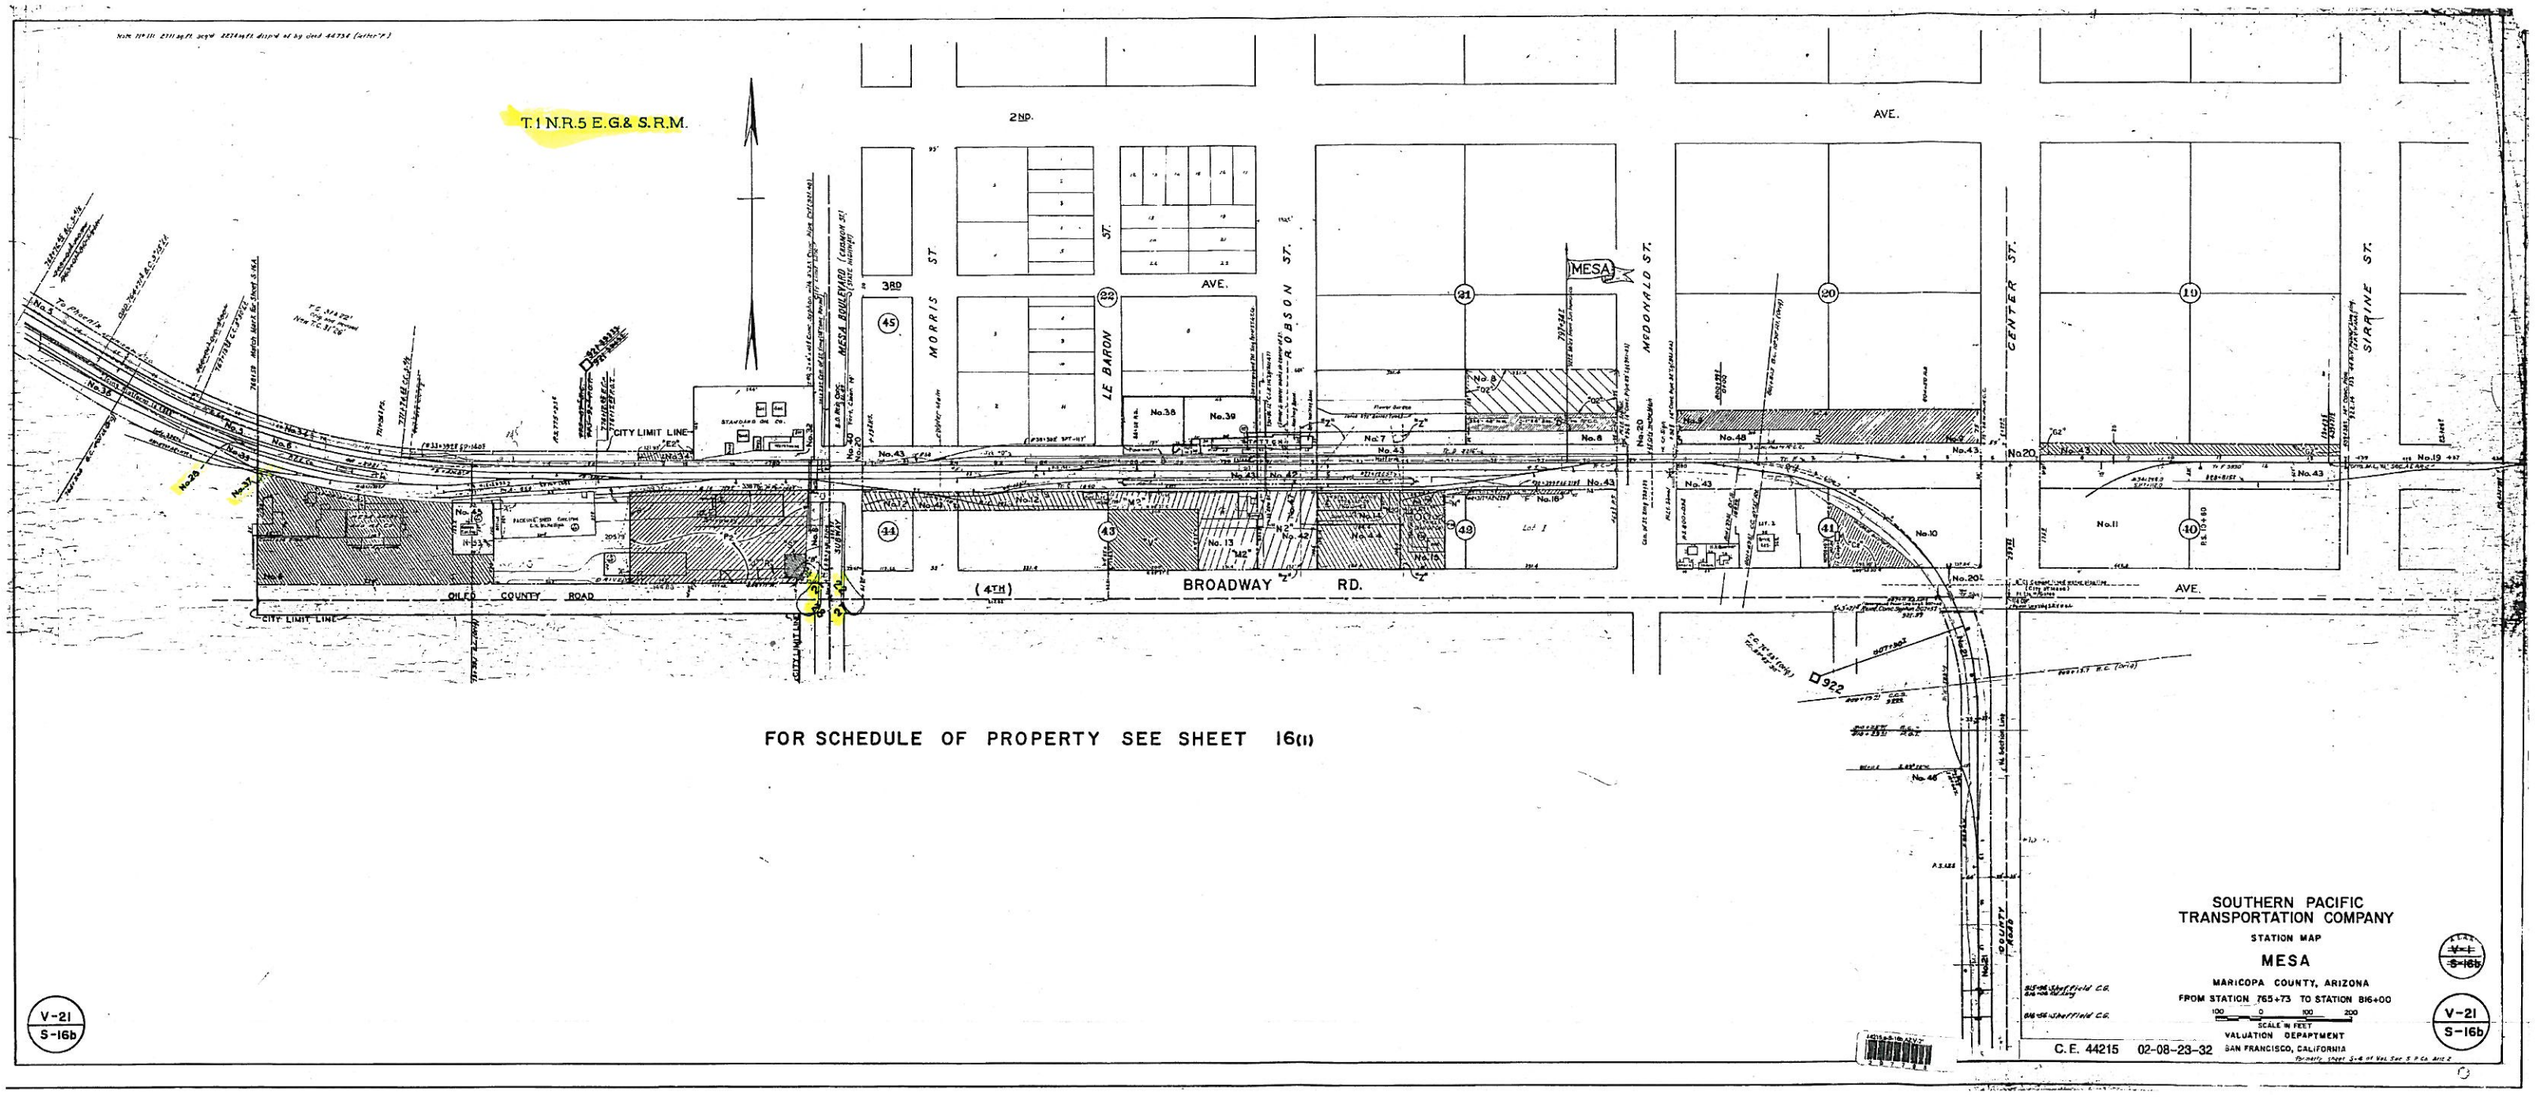
T.1 N.R.5 E.G.& S.R.M.
2ND.
AVE.
3RD
AVE.
MORRIS ST.
LE BARON ST.
ROBSON ST.
MCDONALD ST.
CENTER ST.
SIRRINE ST.
MESA
MESA BOULEVARD
CITY LIMIT LINE
OILFO COUNTY ROAD
(4TH)
BROADWAY RD.
AVE.
922
FOR SCHEDULE OF PROPERTY SEE SHEET 16(1)
SOUTHERN PACIFIC
TRANSPORTATION COMPANY
STATION MAP
MESA
MARICOPA COUNTY, ARIZONA
FROM STATION 765+73 TO STATION 816+00
SCALE IN FEET
VALUATION DEPARTMENT
SAN FRANCISCO, CALIFORNIA
C.E. 44215 02-08-23-32
V-21
S-16b

2 of 2