U.S. BUREAU OF RECLAMATION
ARIZONA PROJECTS OFFICE

BY Rieck	DATE 12-13-87	FEATURE Granite Reef Aqueduct Reach-8
29 SECTION	5N TOWNSHIP	2W RANGE G.S.R.M.

ARIZONA STATE PLANE COORDINATES CENTRAL ZONE
GRID FACTOR 0.999861 MEAN ELEVATION 1550
CONVERGENCE ANGLE AT: W1/4 0°19'23" E1/4 0°18'49"
FIELD BOOKS 330-344-05.14.01.08-7, 8 330-344-05.13.00.07-200
*Aerial Tie 330-344-05.13.01.08-2

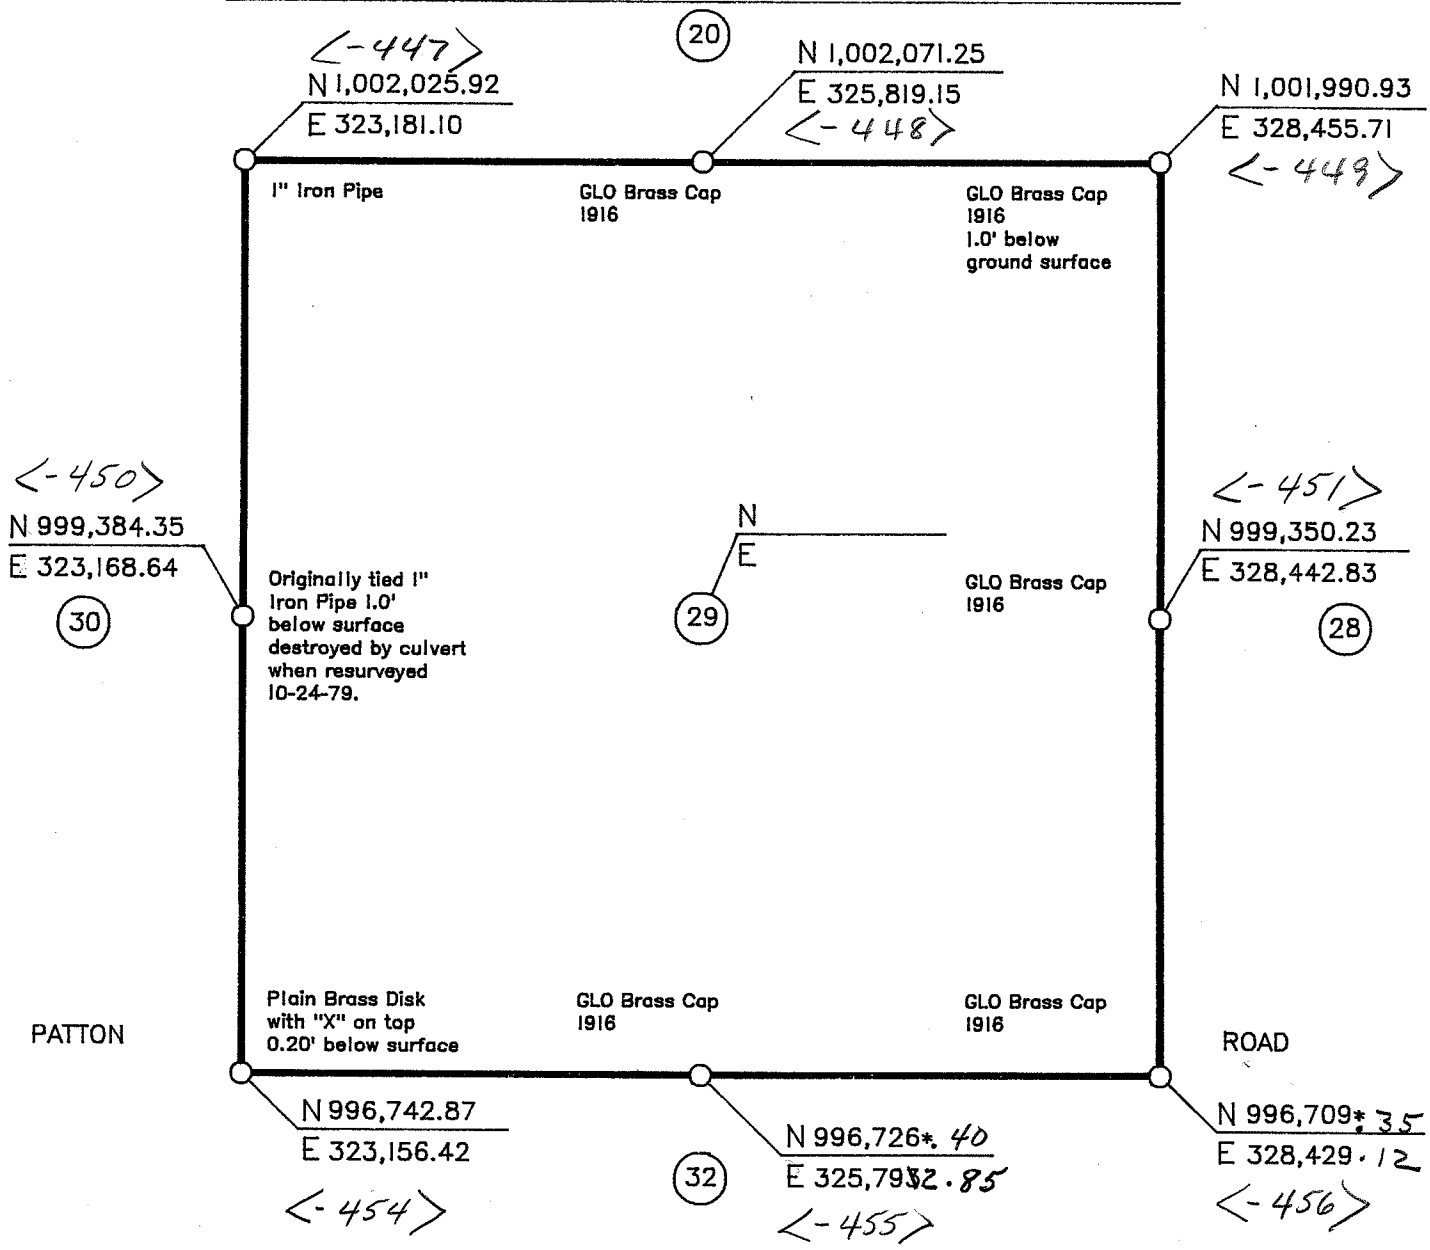

REVISIONS	

ALL BEARINGS AND DISTANCES ARE GRID

DIN # 64130-1