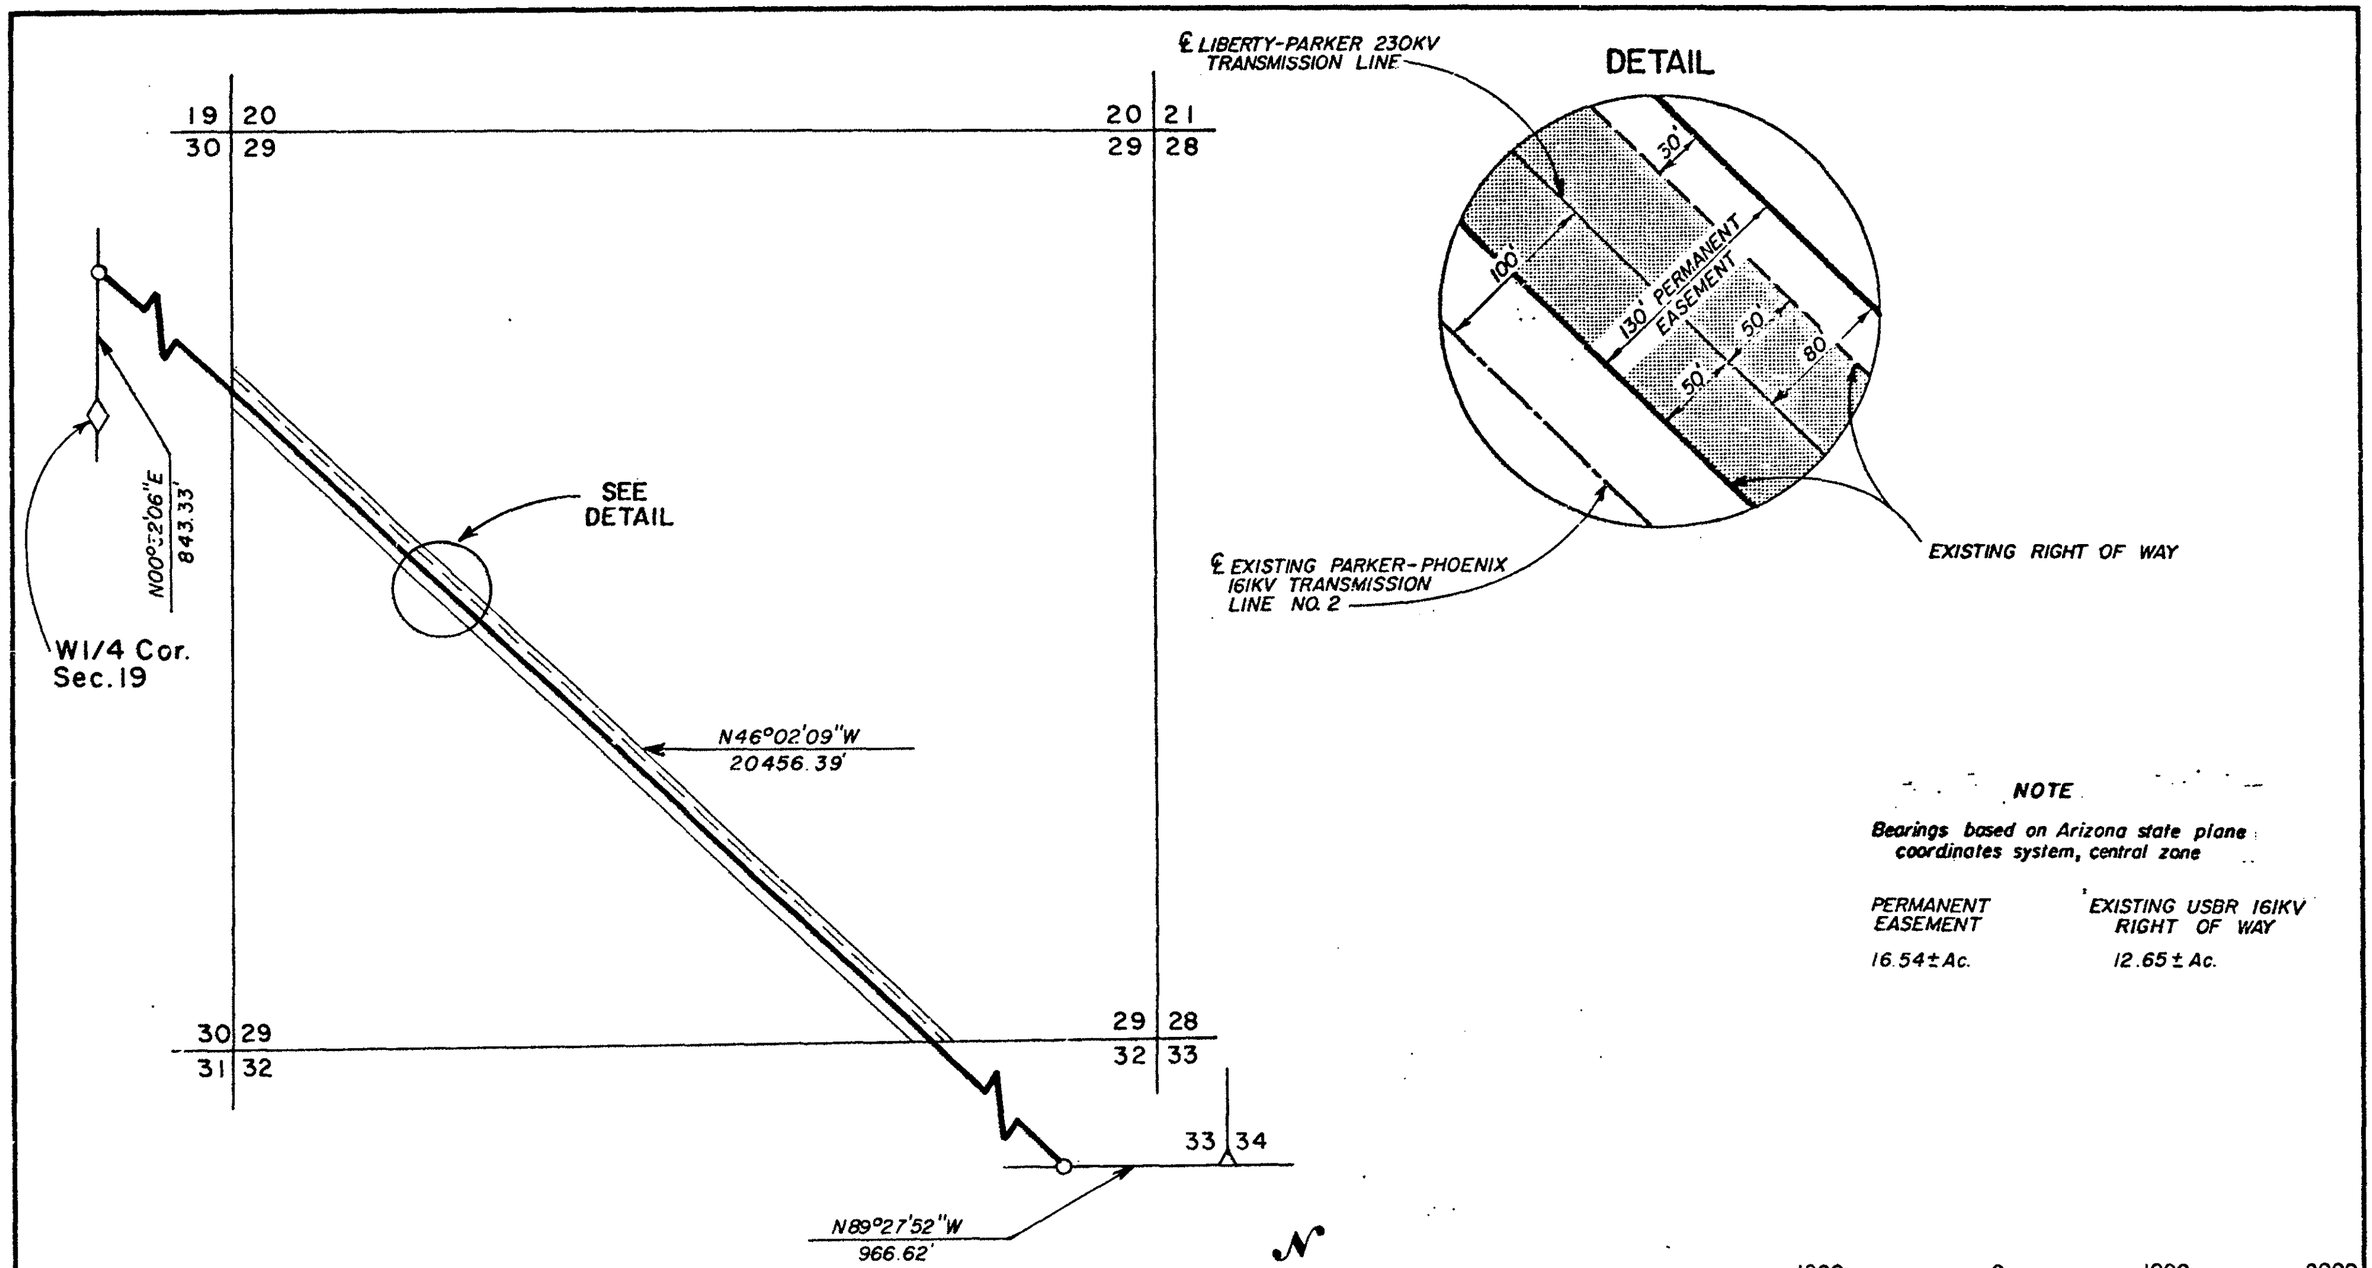

STATE OF ARIZONA
16.54 ± ACRES — PERMANENT EASEMENT
A PART OF
SEC.29, T.5N., R.6W., G&SRM
MARICOPA COUNTY, ARIZONA

UNITED STATES
DEPARTMENT OF THE INTERIOR
BUREAU OF RECLAMATION
CENTRAL ARIZONA PROJECT
TRANSMISSION FACILITIES - ARIZONA

TRANSMISSION LINE
LIBERTY-PARKER 230KV
RIGHTS-OF-WAY

DRAWN K.K. SUBMITTED
TRACED RECOMMENDED
CHECKED K.V.R. APPROVED

PHOENIX, ARIZONA AUGUST, 1977 344-330-2000

TRACT LP-1-26e

DIN # 64252-1