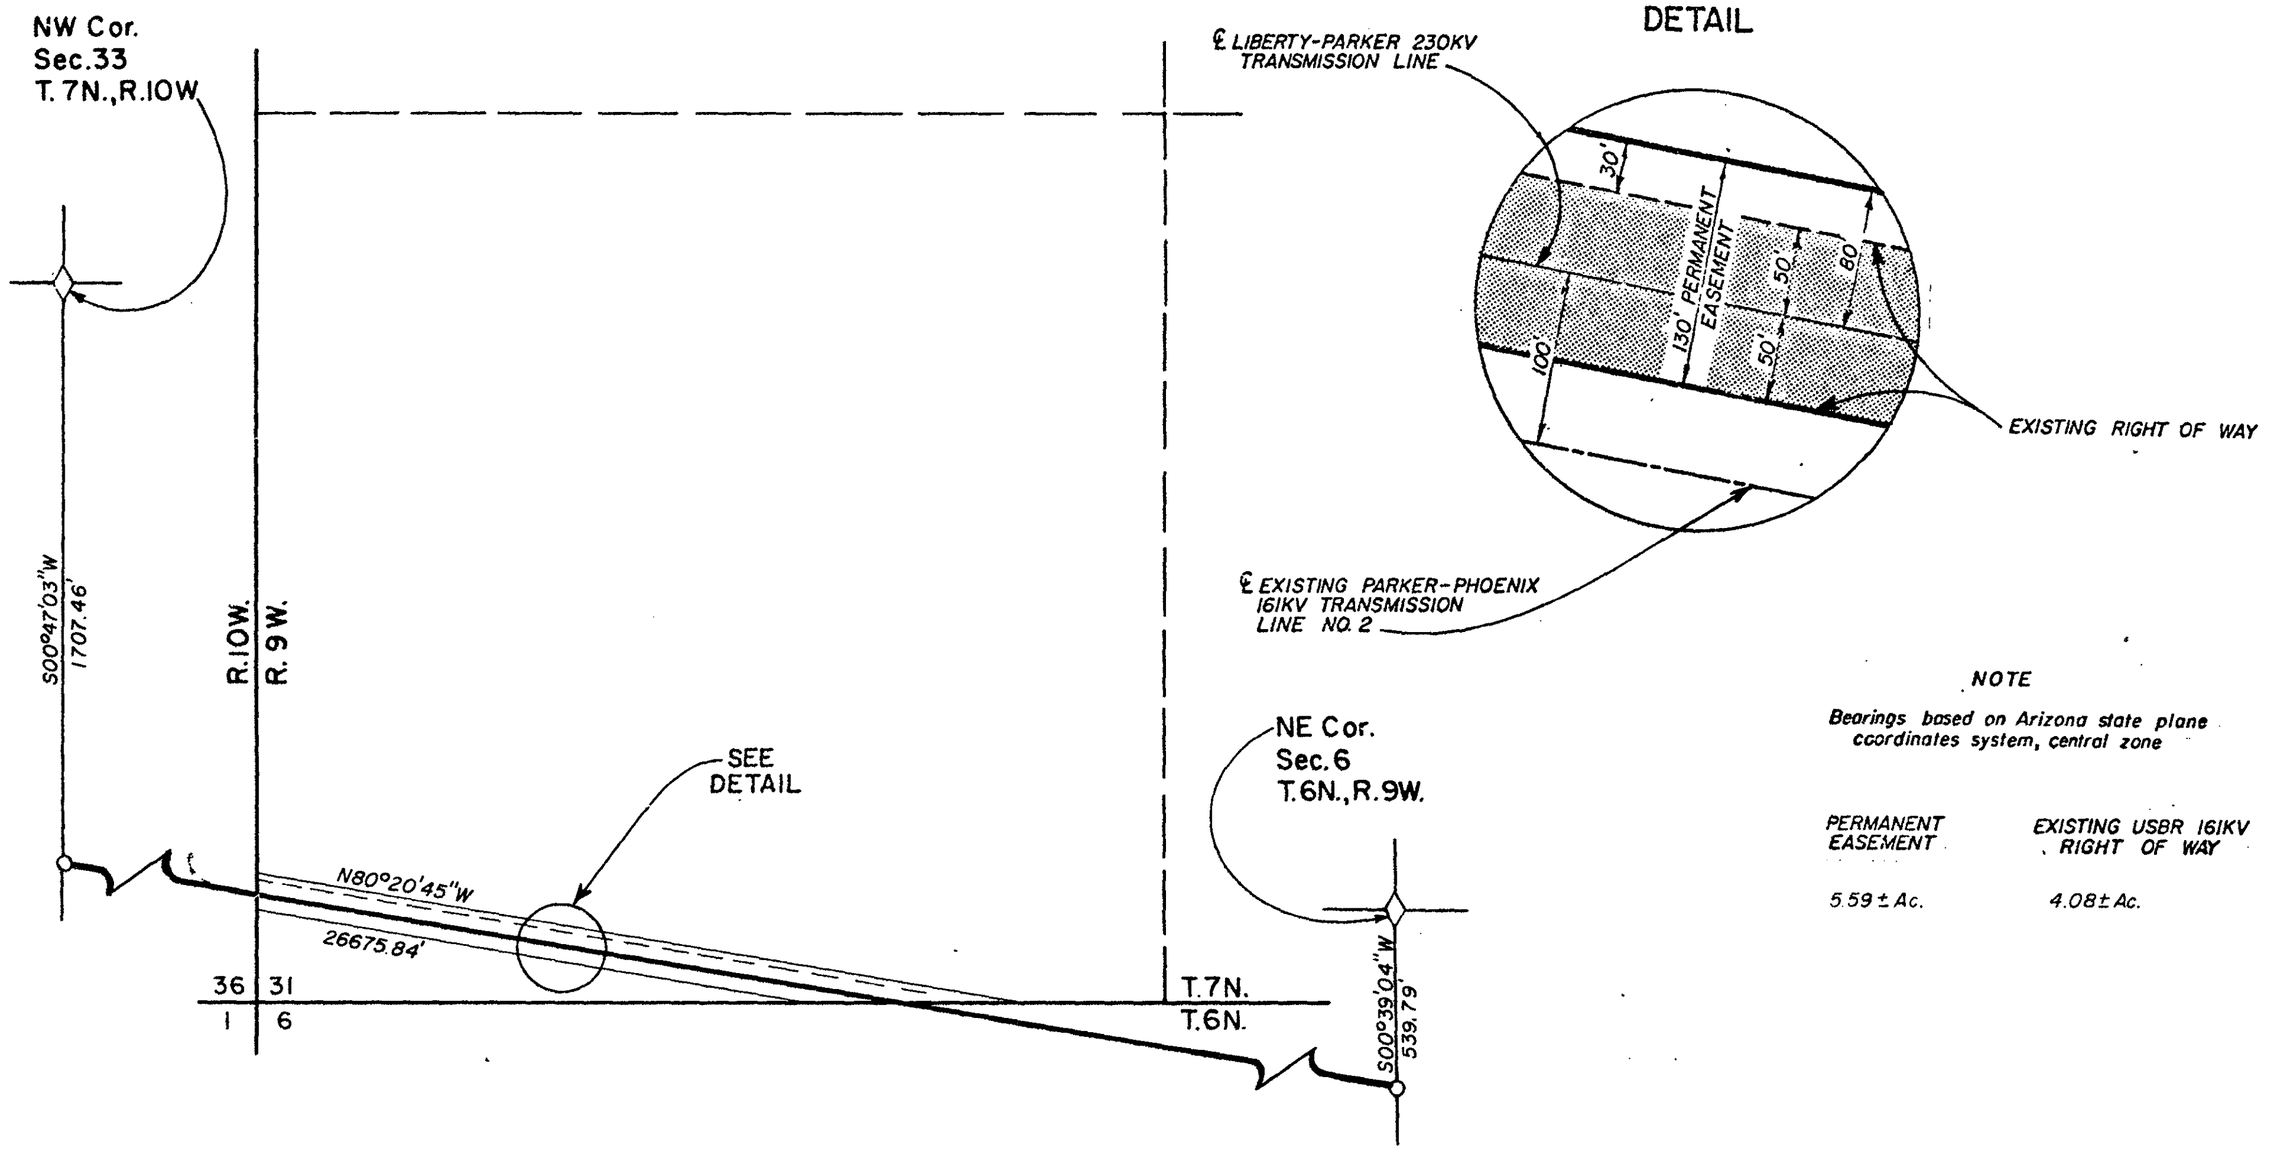

STATE OF ARIZONA
5.59 ± ACRES—PERMANENT EASEMENT
A PART OF
SW1/4 SEC. 31, T. 7N., R. 9W., G & SRM
MARICOPA COUNTY, ARIZONA

UNITED STATES
DEPARTMENT OF THE INTERIOR
BUREAU OF RECLAMATION
CENTRAL ARIZONA PROJECT
TRANSMISSION FACILITIES - ARIZONA

TRANSMISSION LINE
LIBERTY-PARKER 230KV
RIGHTS - OF - WAY

DRAWN W.W. SUBMITTED
TRACED RECOMMENDED
CHECKED K.O.C. APPROVED

PHOENIX, ARIZONA AUGUST, 1977 344-330-2007

TRACT LP-1-26o

DIN# 64258-1