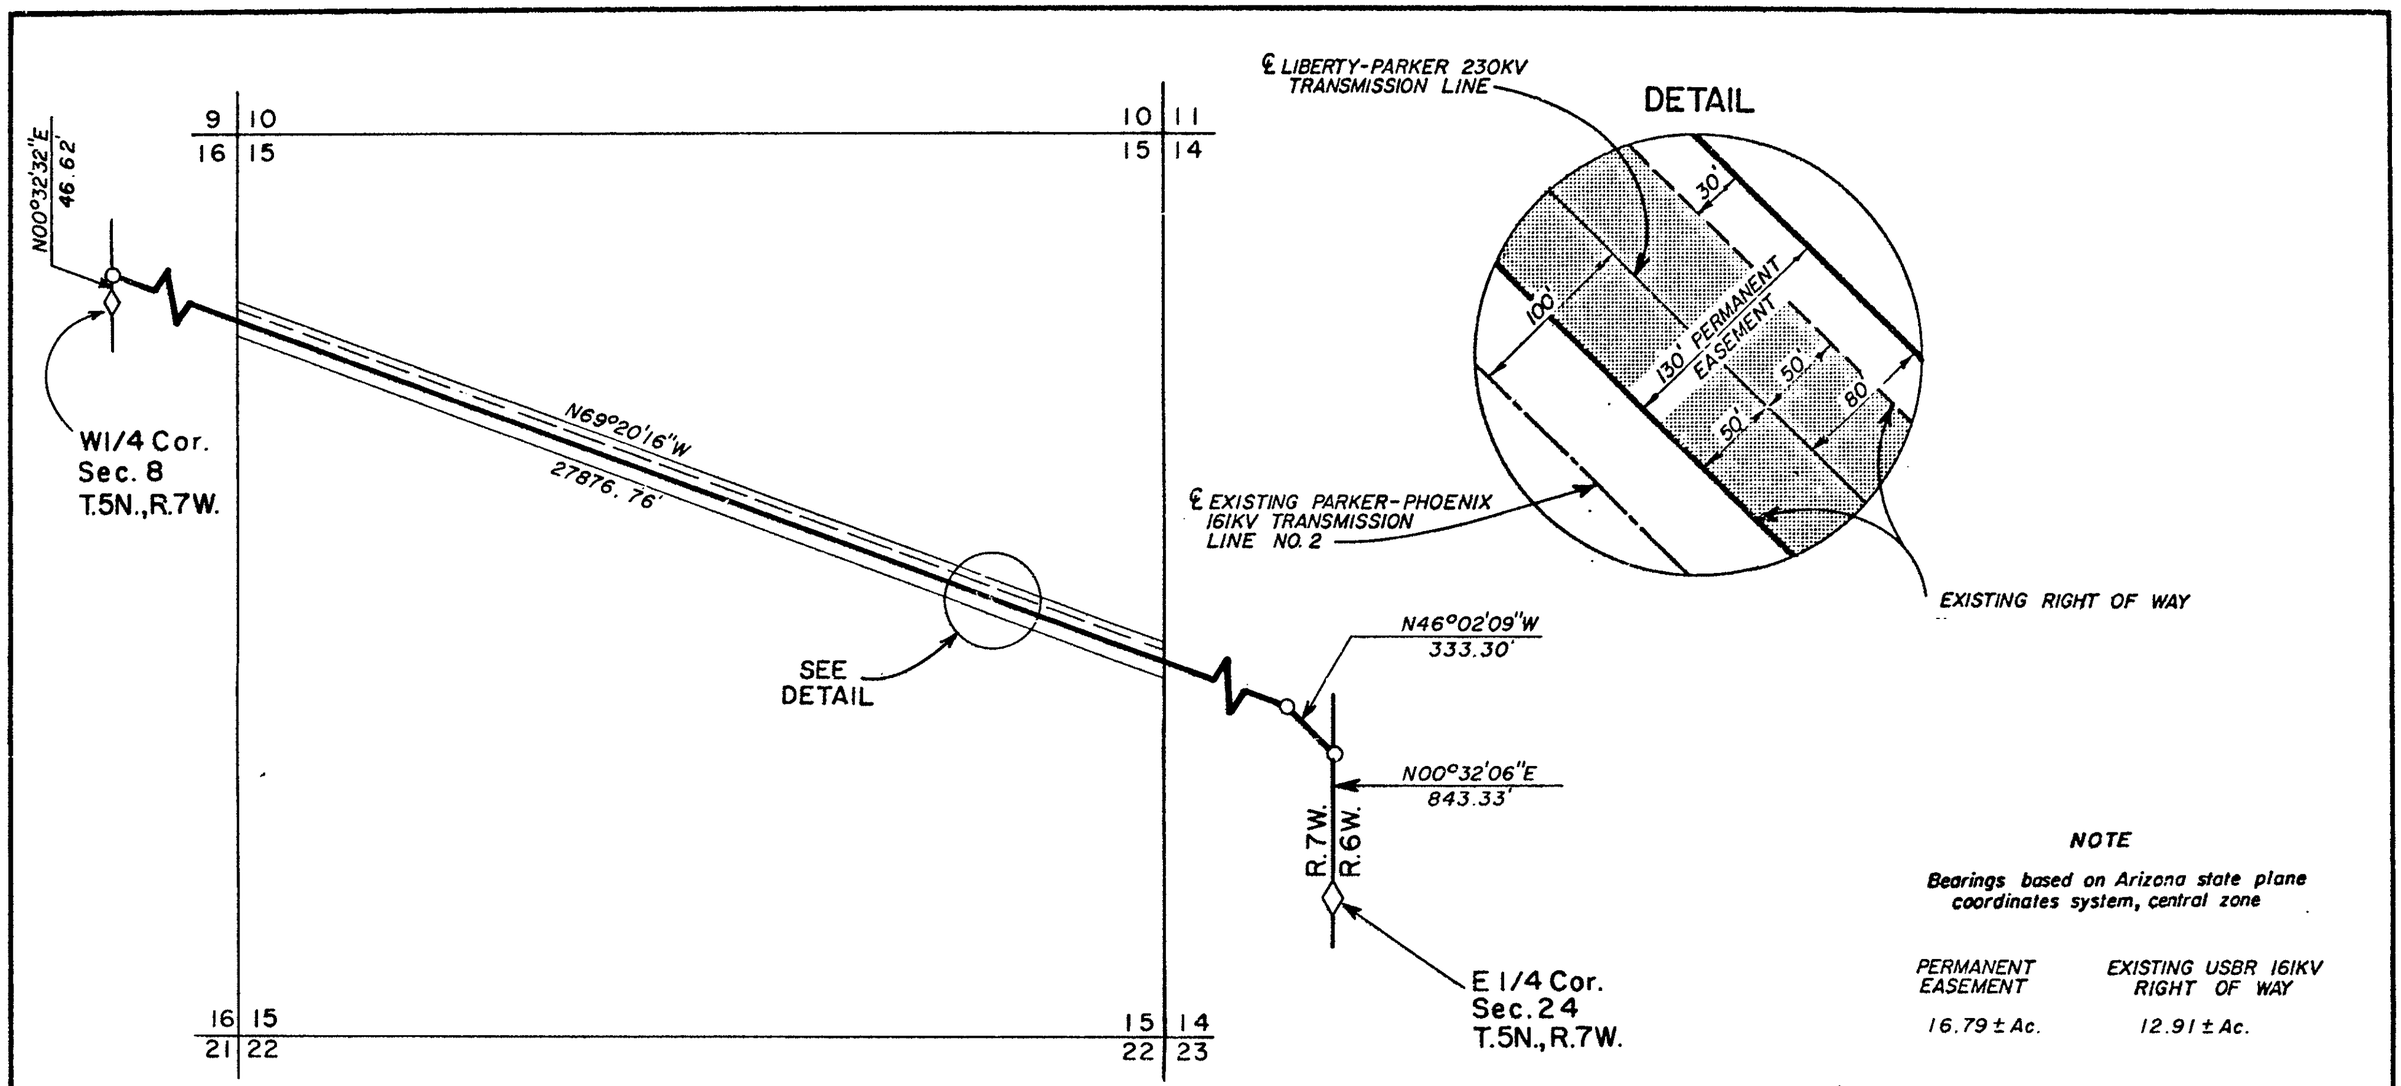

NOTE

Bearings based on Arizona state plane coordinates system, central zone

PERMANENT EASEMENT	EXISTING USBR 161KV RIGHT OF WAY
16.79 ± Ac.	12.91 ± Ac.

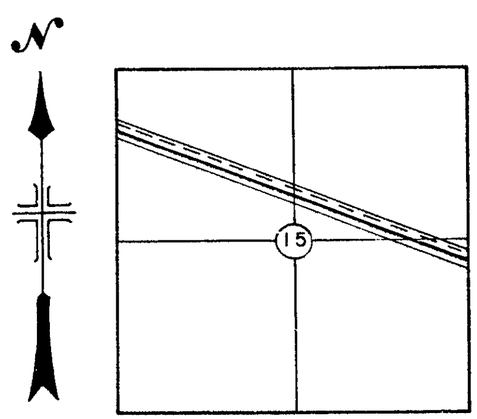

1000 0 1000 2000
SCALE OF FEET

STATE OF ARIZONA
16.79 ± ACRES—PERMANENT EASEMENT
A PART OF
SEC. 15, T.5N., R.7W., G&SRM
MARICOPA COUNTY, ARIZONA

UNITED STATES
DEPARTMENT OF THE INTERIOR
BUREAU OF RECLAMATION
CENTRAL ARIZONA PROJECT
TRANSMISSION FACILITIES - ARIZONA

TRANSMISSION LINE
LIBERTY-PARKER 230KV
RIGHTS-OF-WAY

DRAWN K.K. SUBMITTED
TRACED RECOMMENDED
CHECKED JWV APPROVED

PHOENIX, ARIZONA AUGUST, 1977 344-330-2013

TRACT LP-1-26h

DIN # 64260-1