RECEIVED
DISTRICT LAND OFFICE
Phoenix, Arizona
DEC 27 1945
Hour

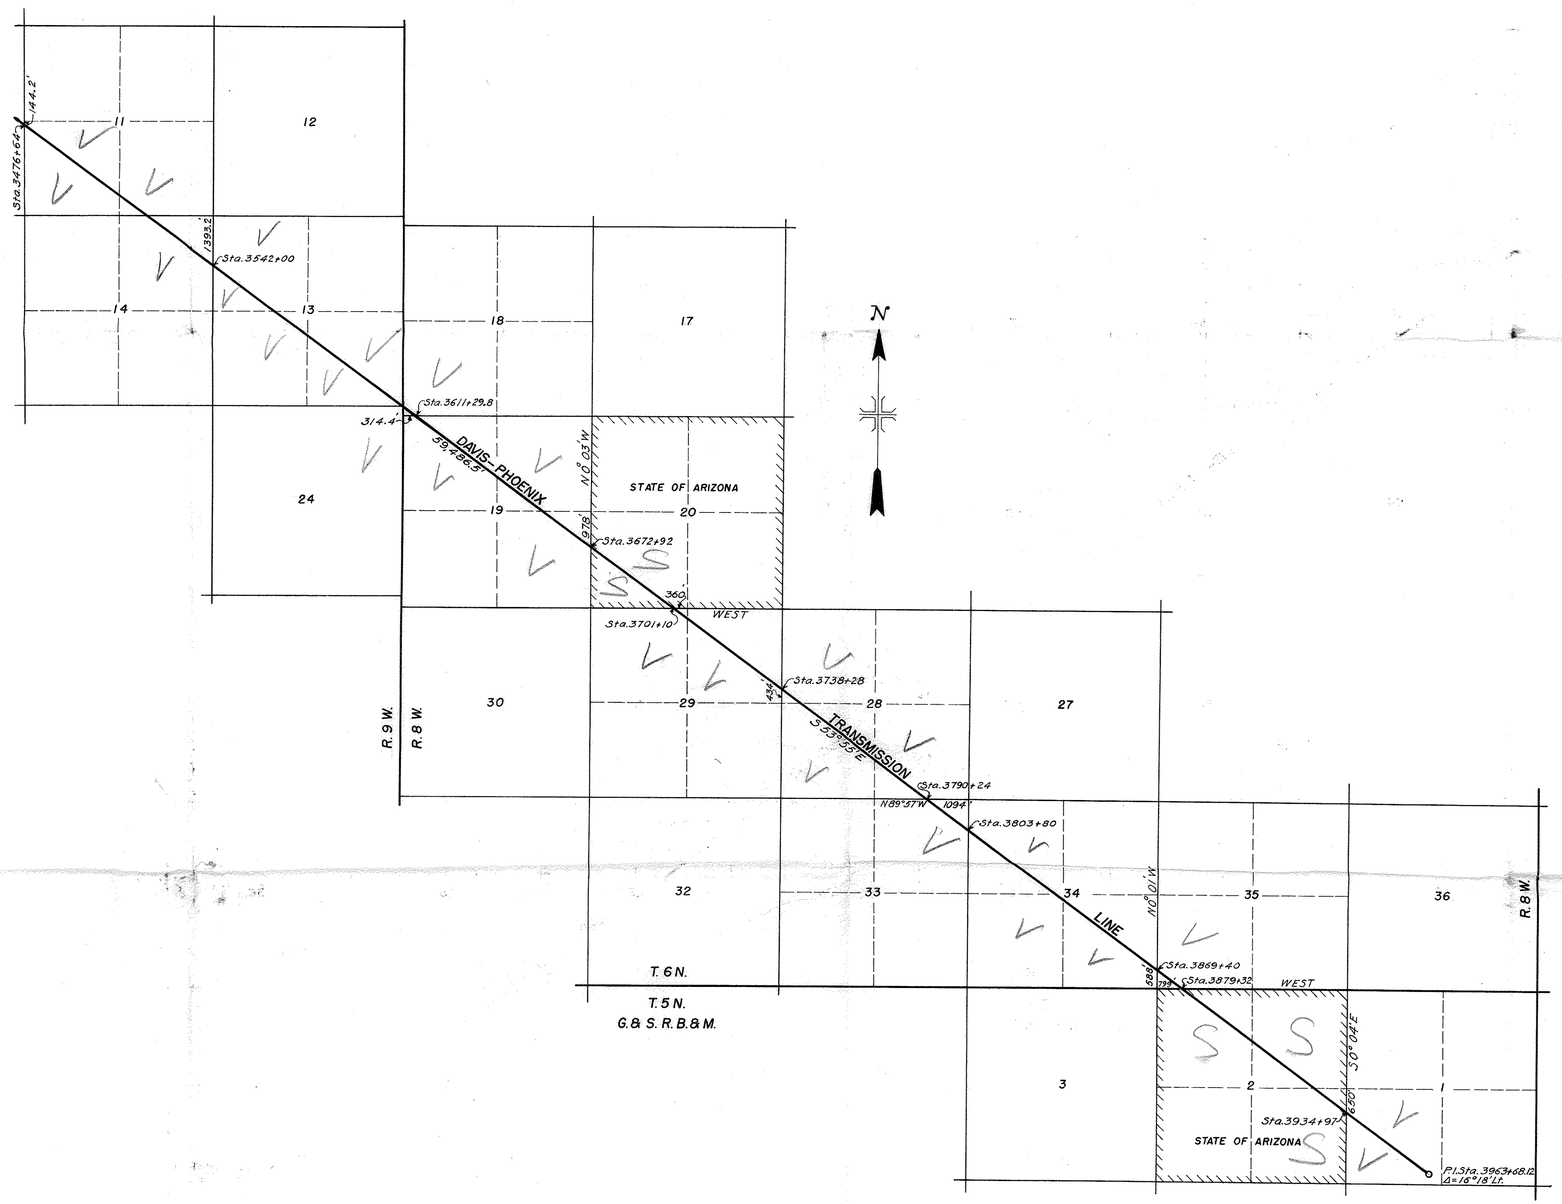

Symbols
V,- Vacant,
S,- State,
Not reclamation tracts,

SCALE: 1"= 2000'

UNITED STATES
DEPARTMENT OF THE INTERIOR
BUREAU OF RECLAMATION
PARKER DAM POWER PROJECT– CALIF.– ARIZONA

RESERVATION FOR RIGHT-OF-WAY 161-KV. TRANSMISSION LINE DAVIS — PHOENIX

DRAWN T.C.W.	SUBMITTED
TRACED A.G.W.	RECOMMENDED
CHECKED	APPROVED

PP-980	PARKER DAM, CALIF. JUNE 1945 SHEET 7 OF 11	

DIN # 64268-1