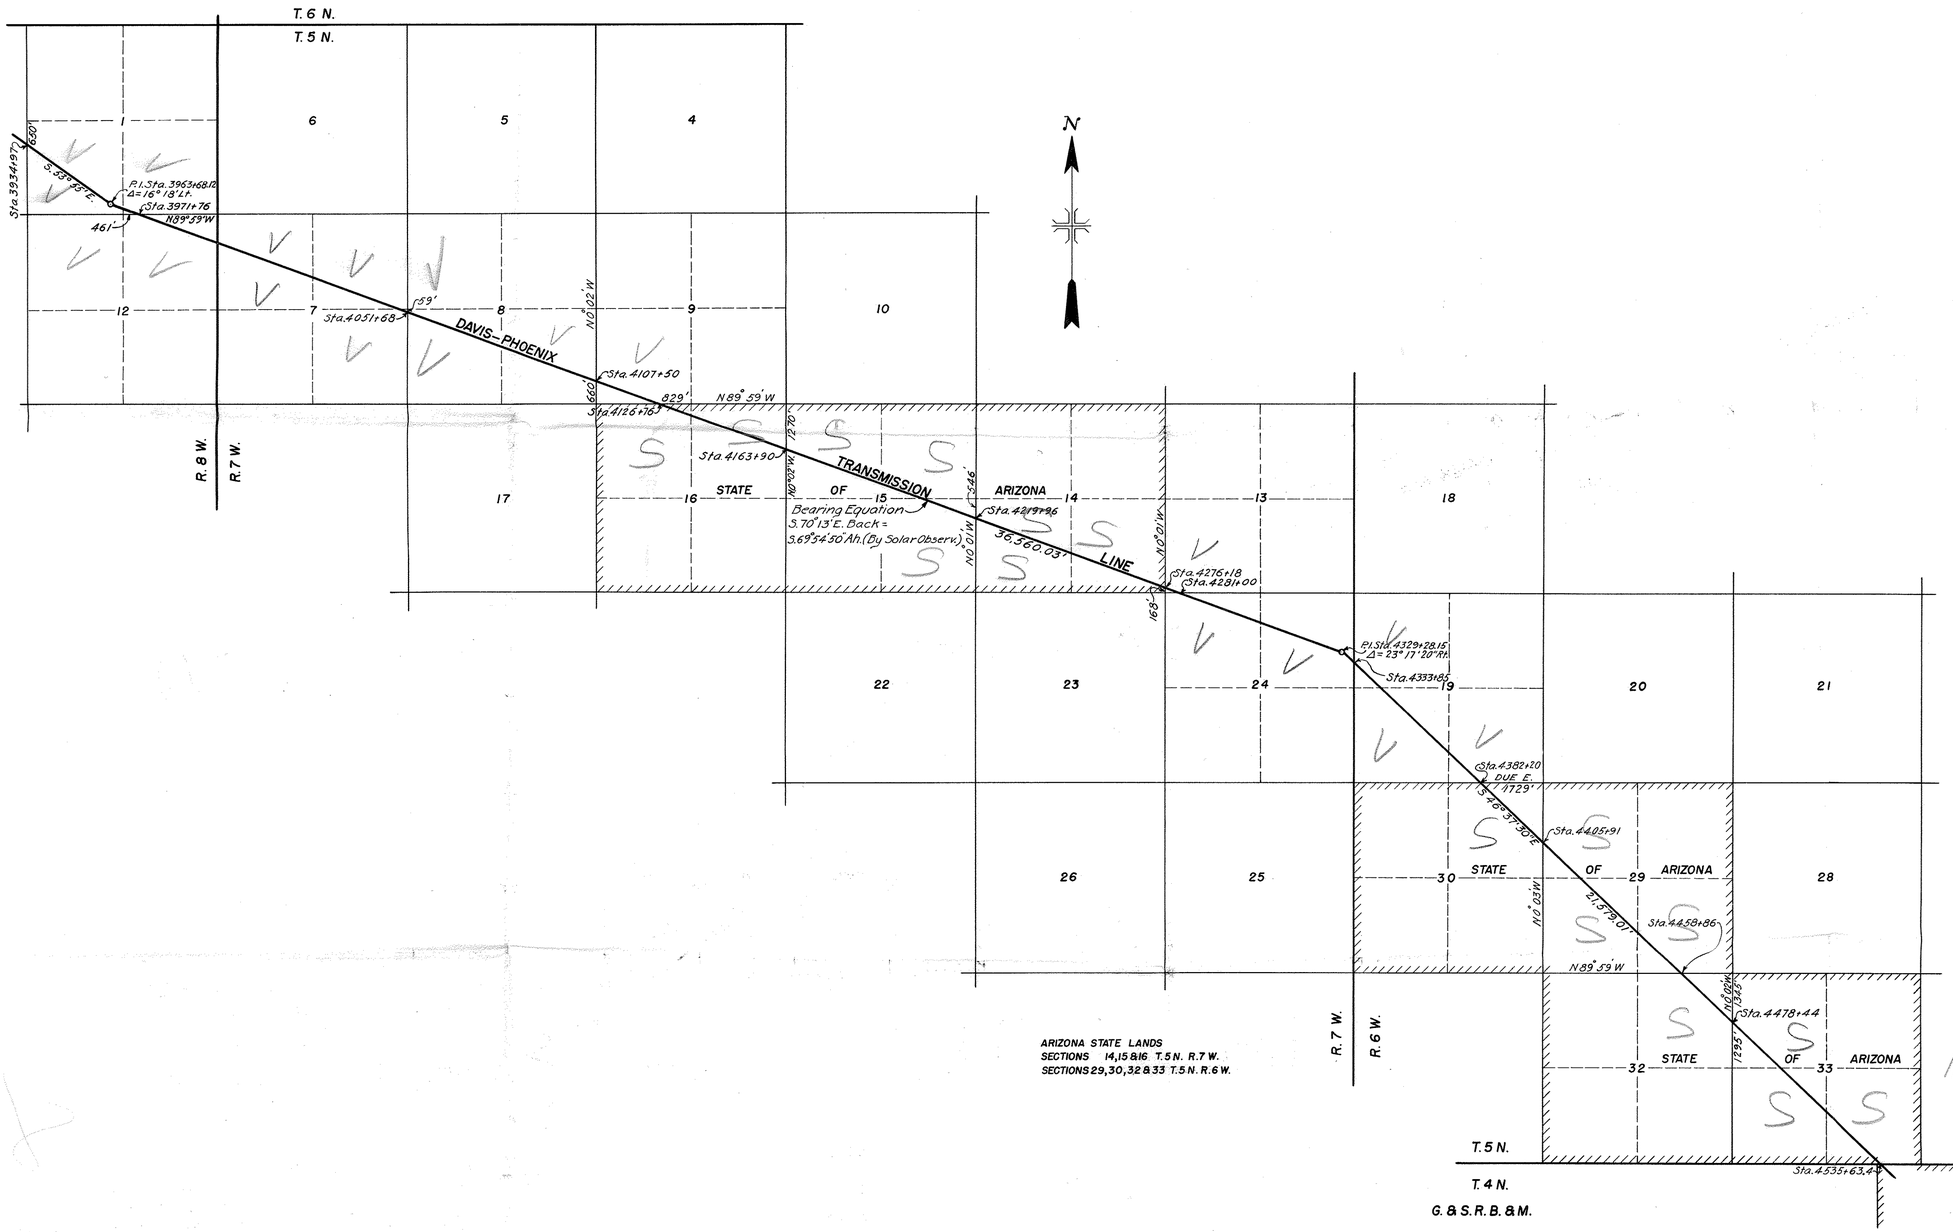

Symbols.
V. - Vacant.
S. - State.
Not reclamation tracts.

SCALE: 1" = 2000'

UNITED STATES
DEPARTMENT OF THE INTERIOR
BUREAU OF RECLAMATION
PARKER DAM POWER PROJECT – CALIF.-ARIZONA

RESERVATION FOR RIGHT-OF-WAY
161-KV. TRANSMISSION LINE
DAVIS – PHOENIX

DRAWN T.C.W. SUBMITTED
TRACED A.G.W. RECOMMENDED
CHECKED APPROVED

Rev. 11-26-45

PP-980 PARKER DAM, CALIF. JUNE 1945
SHEET 8 OF 11

RECEIVED
DISTRICT LAND OFFICE
Phoenix, Arizona
DEC 27 1945
Hour

DIN # 64269-1