NOTES

1. ELECTRIC, GAS, AND TELEPHONE LINES RUN PARALLEL TO, AND IN THE RIGHT OF WAY OF, THE SOUTHERN PACIFIC RAILROAD. NO EASEMENTS ARE SHOWN ON THIS TITLE REPORT.
2. NO APPARENT ACCESS IS SHOWN TO THIS PROPERTY IN THE TITLE REPORT.

AREA SUMMARY

PARCEL 1	80.104 ACRES
PARCEL 2	320.698 ACRES
PARCEL 3	160.347 ACRES
PARCEL 4	155.283 ACRES
PARCEL 5	158.831 ACRES
PARCEL 6	151.702 ACRES
PARCEL 7	160.215 ACRES
PARCEL 8	160.337 ACRES
PARCEL 9	80.134 ACRES
PARCEL 10	150.154 ACRES
PARCEL 11	60.101 ACRES
PARCEL 12	50.085 ACRES
PARCEL 13	160.197 ACRES
TOTAL GROSS AREA:	1,848.188 ACRES

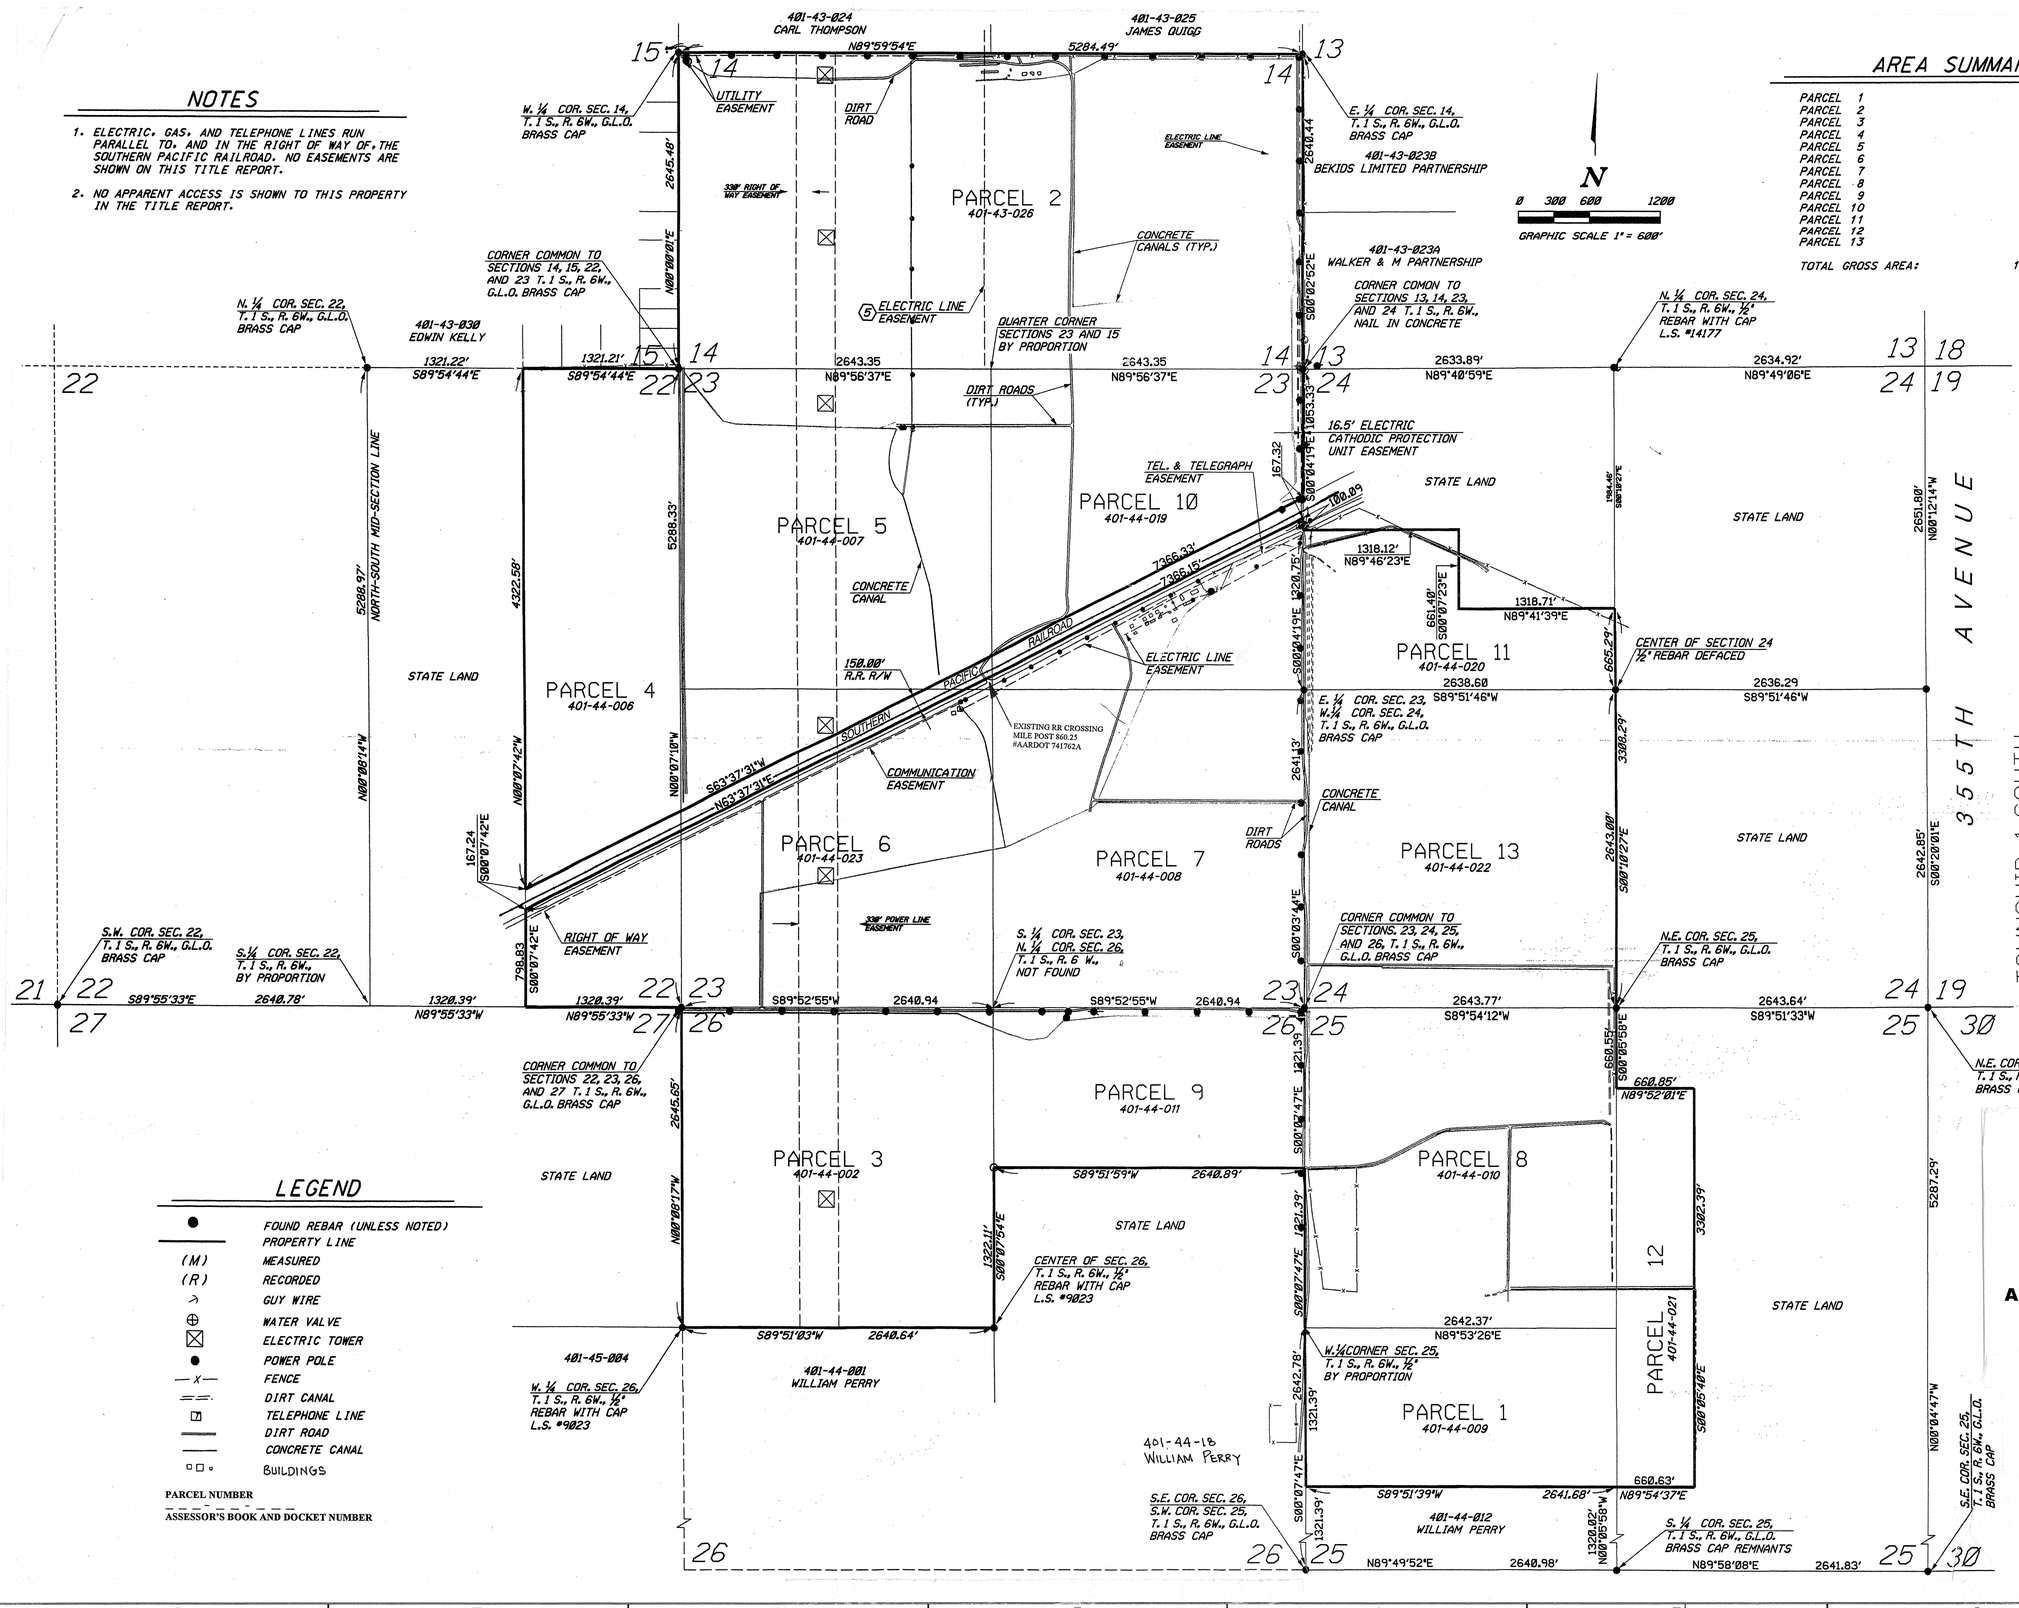

LEGEND

- ● FOUND REBAR (UNLESS NOTED)
- PROPERTY LINE
- (M) MEASURED
- (R) RECORDED
- GUY WIRE
- WATER VALVE
- ELECTRIC TOWER
- POWER POLE
- —x— FENCE
- DIRT CANAL
- TELEPHONE LINE
- DIRT ROAD
- CONCRETE CANAL
- BUILDINGS

PARCEL NUMBER
— — - — - — —
ASSESSOR'S BOOK AND DOCKET NUMBER

SUPERSEDED
SEE DWG: RC-C-16-PSG-152201-7
DATE: 3-20-07 WA: 1551-051

0 500' 1000' 1500' 2000'
SCALE: 1" = 600'

APS DWG. NO.: RC-C-16-PSG-152201-13

NO.	DATE	REVISION	DWN	CHD	EXD	RVWD	APVD	W.A.
2	3-20-07	ADDED SUPERSEDED STAMP	BT				KM	JDM 1551-051
1	12-3-99	UPDATE	MLD					NG0016

PWE COMBINED CYCLE POWER PLANT
UNITS 1, 2, 3, & 4
SURVEY PLAT

PINNACLE WEST ENERGY

SCALE 1"=600' DATE 11-15-99

DWN K.KOWACZ
CHD
EXD
APVD John D. Mitchell ENGINEERING SUPERVISOR
RVWD
W A NG0016
DRAWING NO. E-C006
SHEET OF

MANUAL DWG

Oct'00 Z99-111