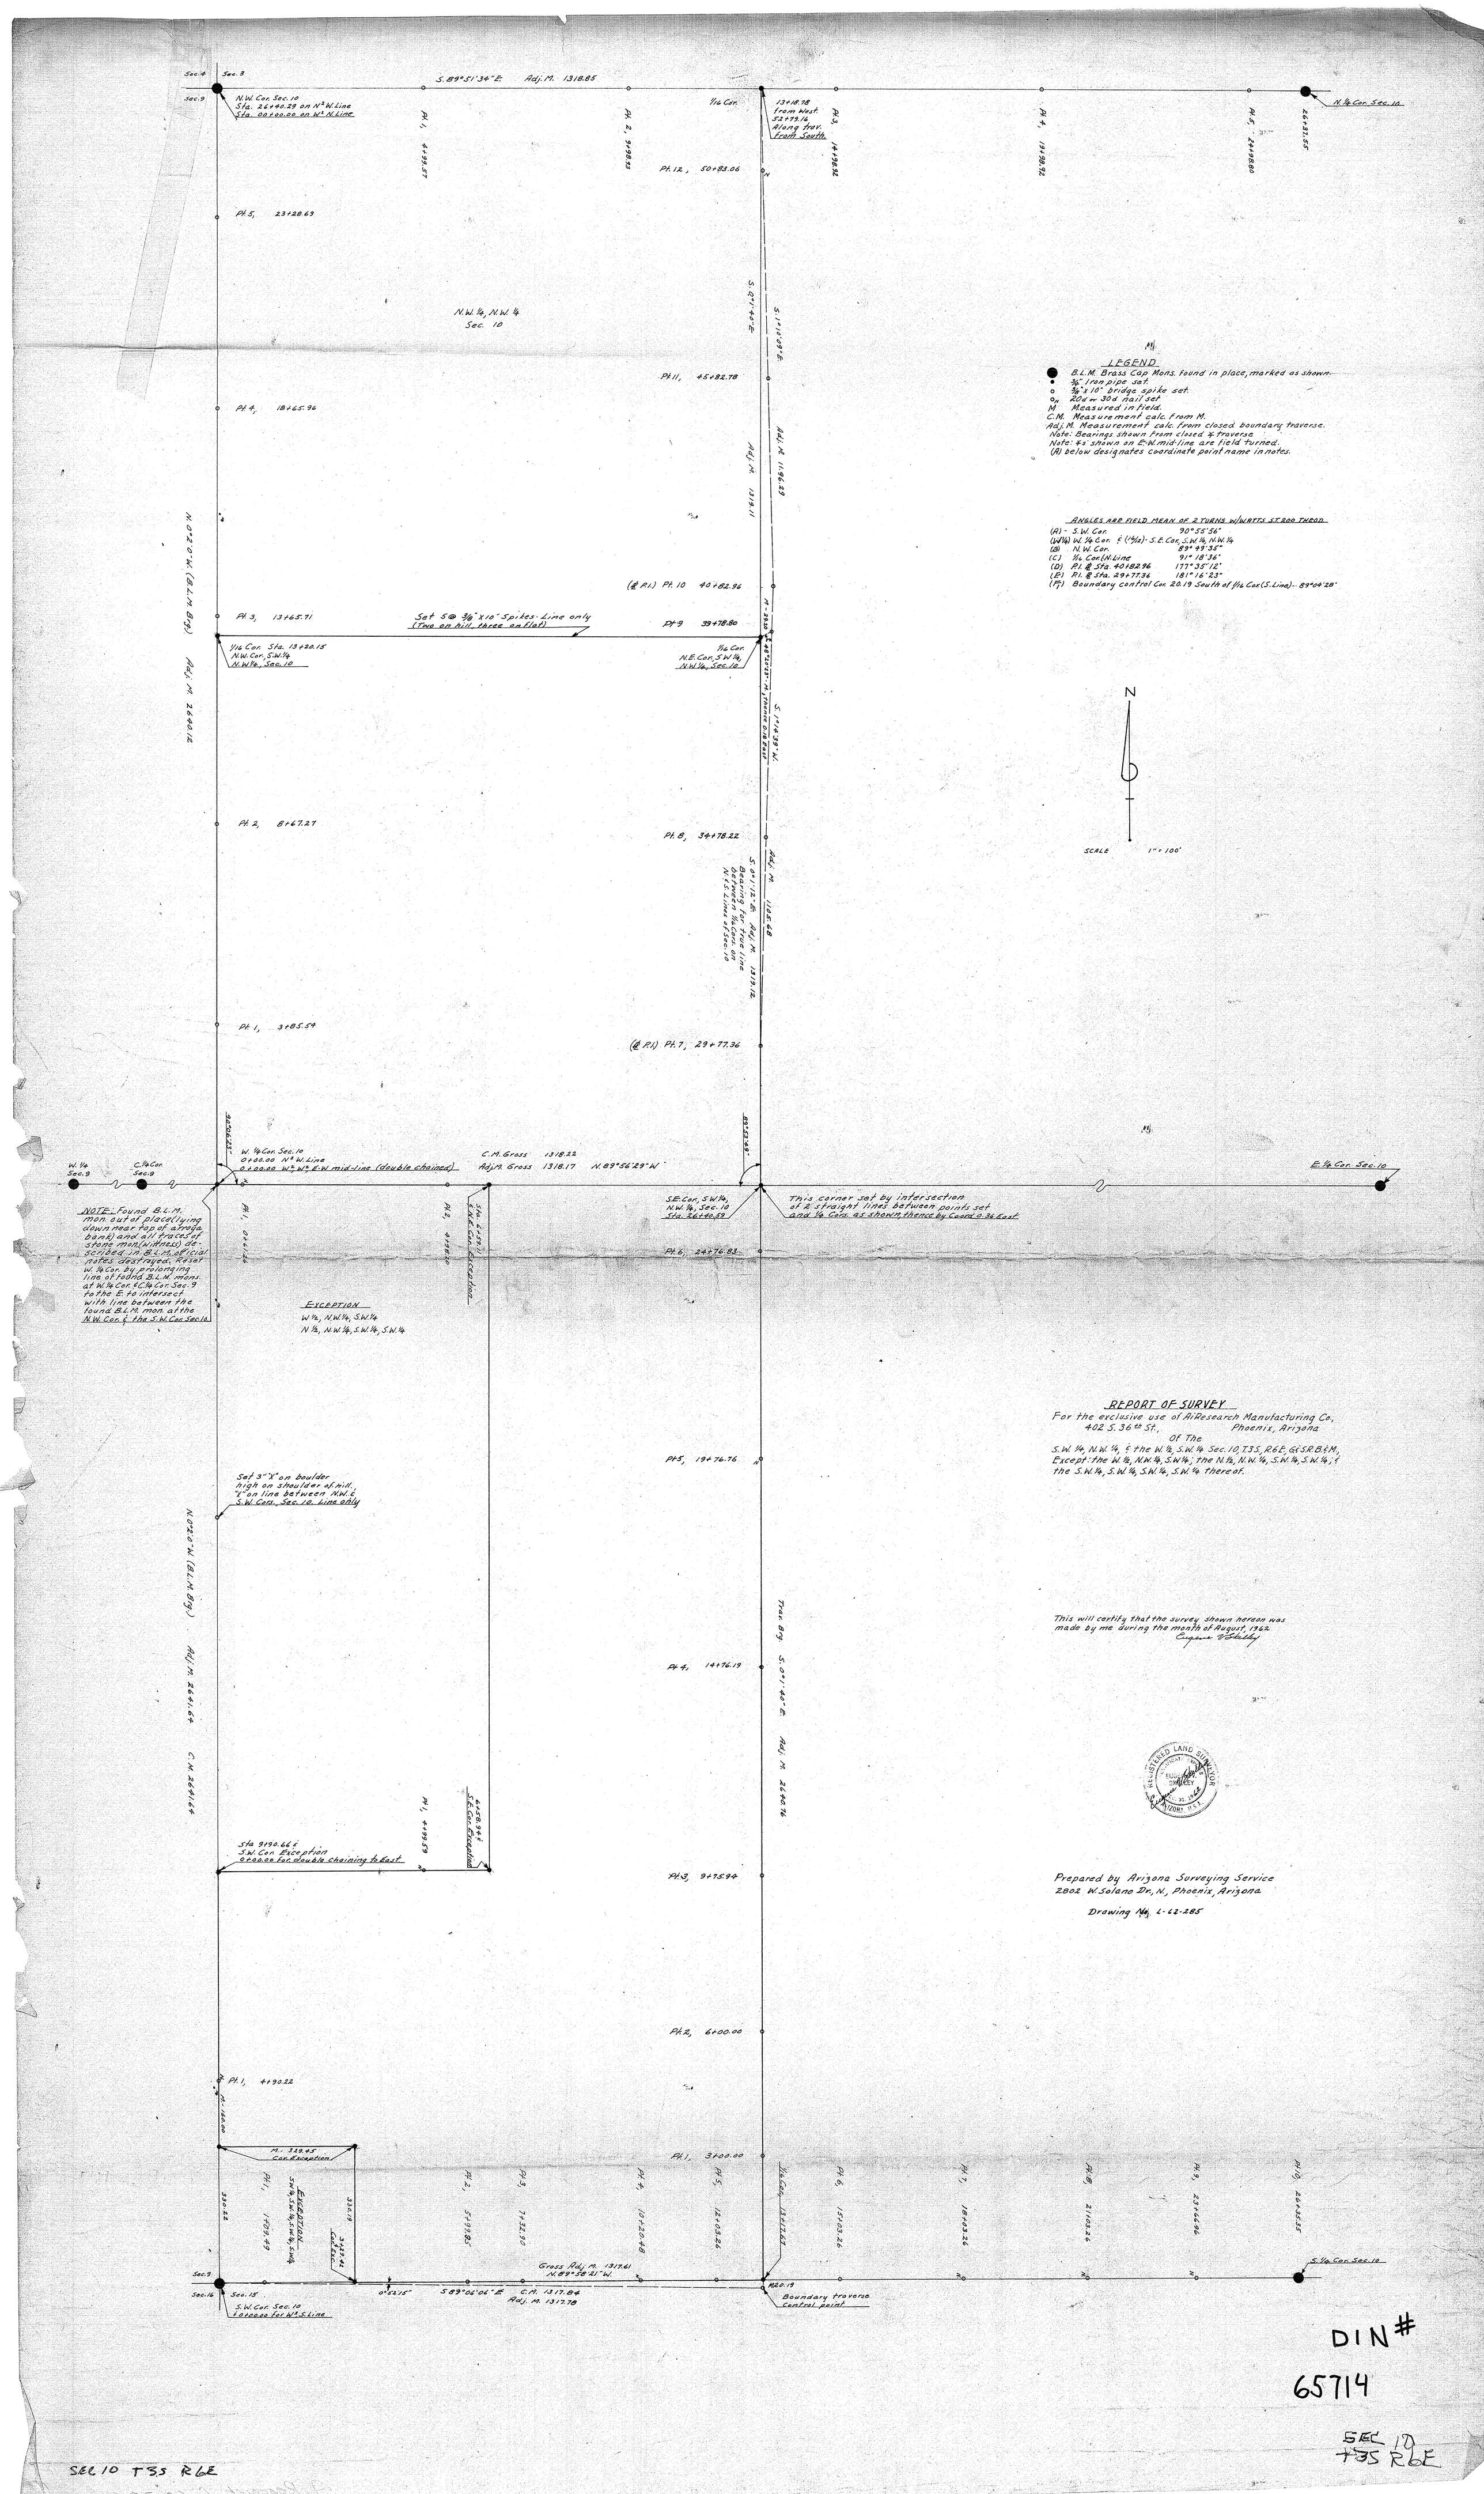

REPORT OF SURVEY

For the exclusive use of AiResearch Manufacturing Co.,
402 S. 36th St., Phoenix, Arizona

Of The

S.W. 1/4, N.W. 1/4, ℄ the W. 1/2, S.W. 1/4 Sec. 10, T. 3 S., R. 6 E., G. & S.R.B. & M.,
Except: the W. 1/2, N.W. 1/4, S.W. 1/4; the N. 1/2, N.W. 1/4, S.W. 1/4, S.W. 1/4; ℄ the S.W. 1/4, S.W. 1/4, S.W. 1/4, S.W. 1/4 thereof.

This will certify that the survey shown hereon was made by me during the month of August, 1962

Eugene V. Shelley

REGISTERED LAND SURVEYOR
EUGENE V. SHELLEY
Dec. 31, 1962
ARIZONA U.S.A.

Prepared by Arizona Surveying Service
2802 W. Solano Dr., N., Phoenix, Arizona

Drawing No. L-62-285

DIN # 65714

SEC 10 T3S R6E

SEC 10 T3S R6E