SURVEY IN SECTION 21, T7S.R4E.
APRIL 25, 26, 27, 1955
FOR: J. G. GUTSHALL
PHOENIX ARIZONA
Scale. One inch = 600 Feet

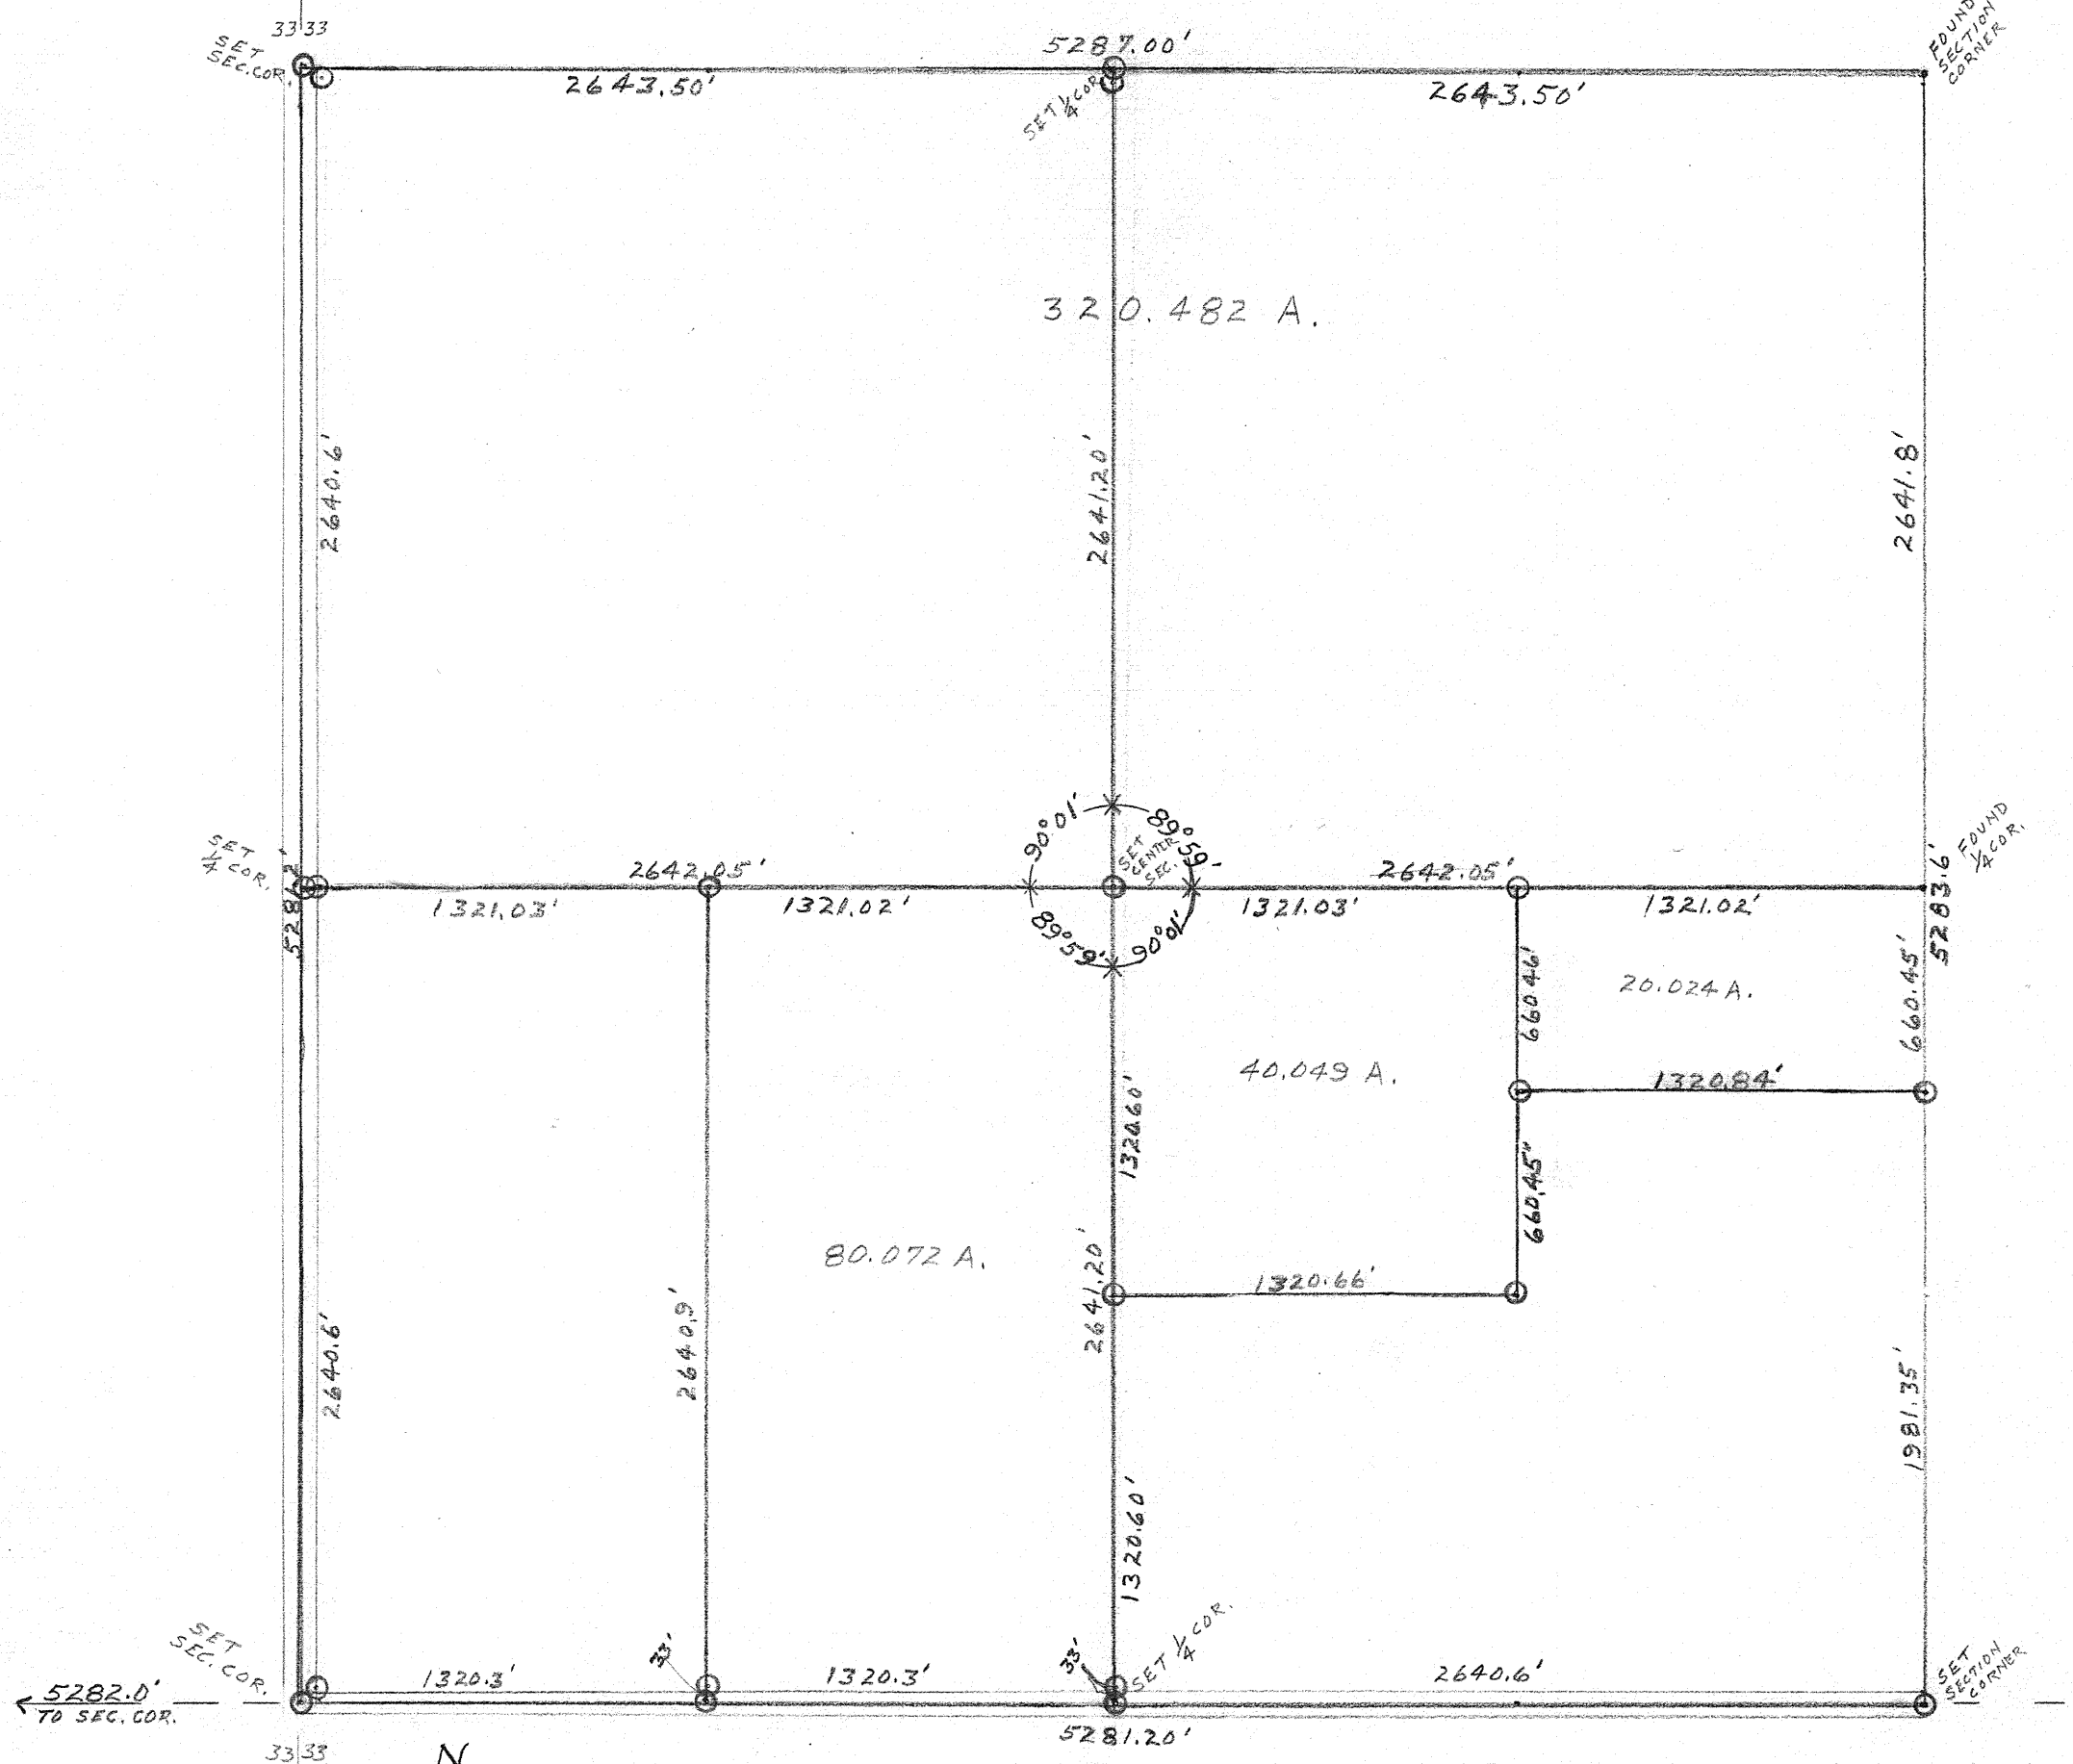

⊙ = IRON PIPE SET

REGISTERED LAND SURVEYOR
CERTIFICATE EXPIRES
WM. H. BARTLETT
DEC. 31, 1955
ARIZONA, U.S.A.

CERTIFICATE OF SURVEY

This is to certify that I have made A survey of the premises as shown by plat hereon and that I set the property corners correct this 27th. day of April 1955.

Wm. H. Bartlett.
REGISTERED LAND SURVEYOR
BARTLETT ENGINEERING CO.
PHOENIX, ARIZONA.

DIN # 65715

21, 7S-4E