FORM 605-00A

ARIZONA **PUBLIC SERVICE** COMPANY

SURVEY NOTES

223 60

P.E. 3-4001

W.A. 31-1070

N½ SEC. 19 T. 4S R. 10W

DATE: 5-30-73

CREW: Porter Biddle Atkinson

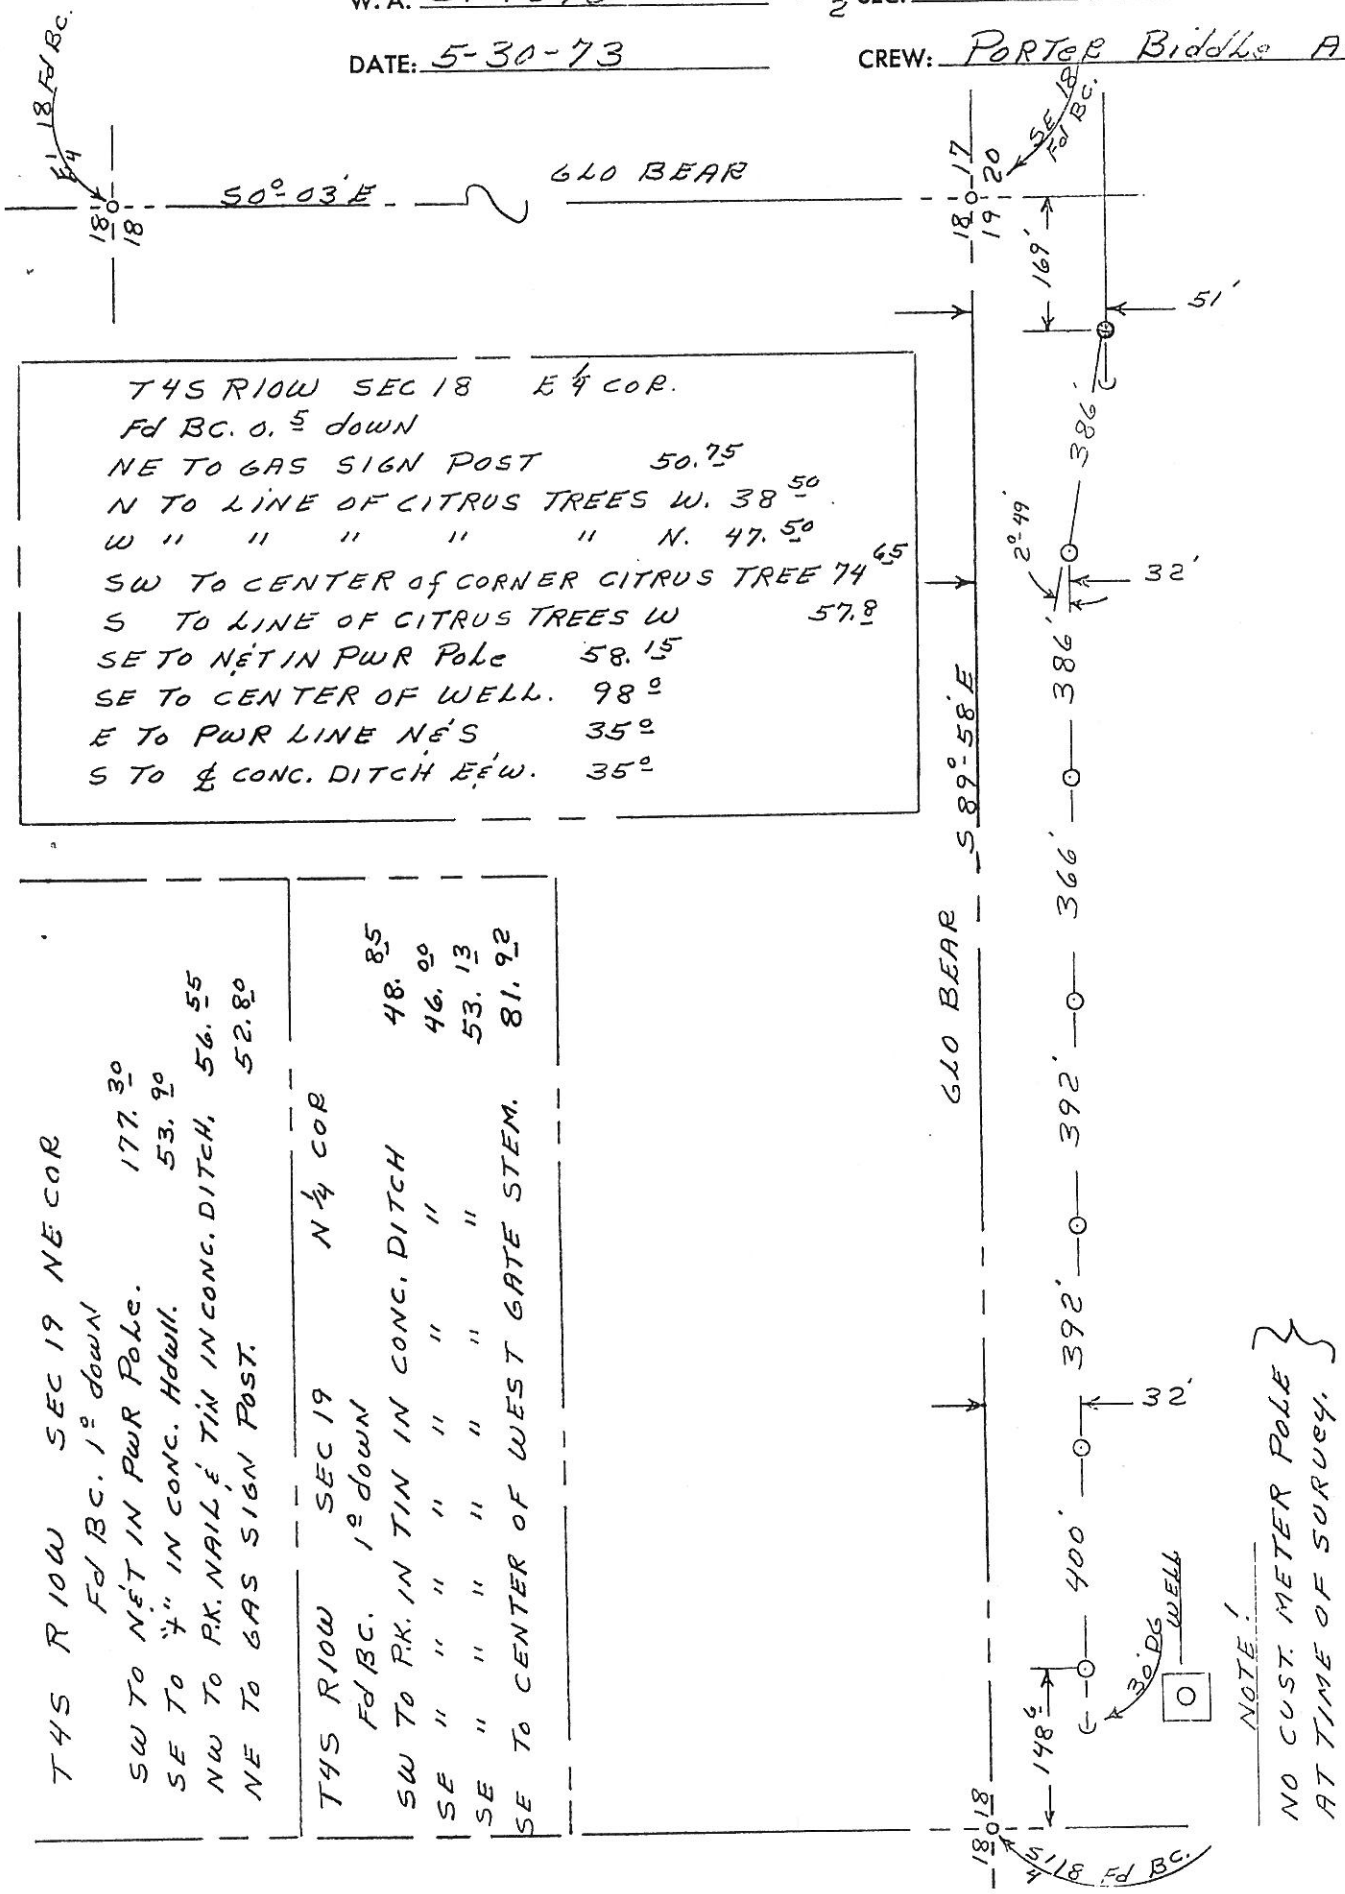

T4S R10W SEC 18 E¼ COR.
Fd BC. 0.5 down
NE TO GAS SIGN POST 50.75
N TO LINE OF CITRUS TREES W. 38.50
W " " " " " N. 47.50
SW TO CENTER of CORNER CITRUS TREE 74.65
S TO LINE OF CITRUS TREES W 57.8
SE TO NET IN PWR Pole 58.15
SE TO CENTER OF WELL. 98°
E TO PWR LINE NES 35°
S TO ℄ CONC. DITCH EEW. 35°

T4S R10W SEC 19 NE COR
Fd BC. 1° down
SW TO NET IN PWR Pole. 177.30
SE TO ¾" IN CONC. Hdwll. 53.90
NW TO P.K. NAIL & TIN IN CONC. DITCH. 56.55
NE TO GAS SIGN POST. 52.80

T4S R10W SEC 19 N¼ COR
Fd BC. 1° down
SW TO P.K. IN TIN IN CONC. DITCH 48.85
SE " " " " " " 46.00
SE " " " " " " 53.13
SE TO CENTER OF WEST GATE STEM. 81.92

DIN # 65794