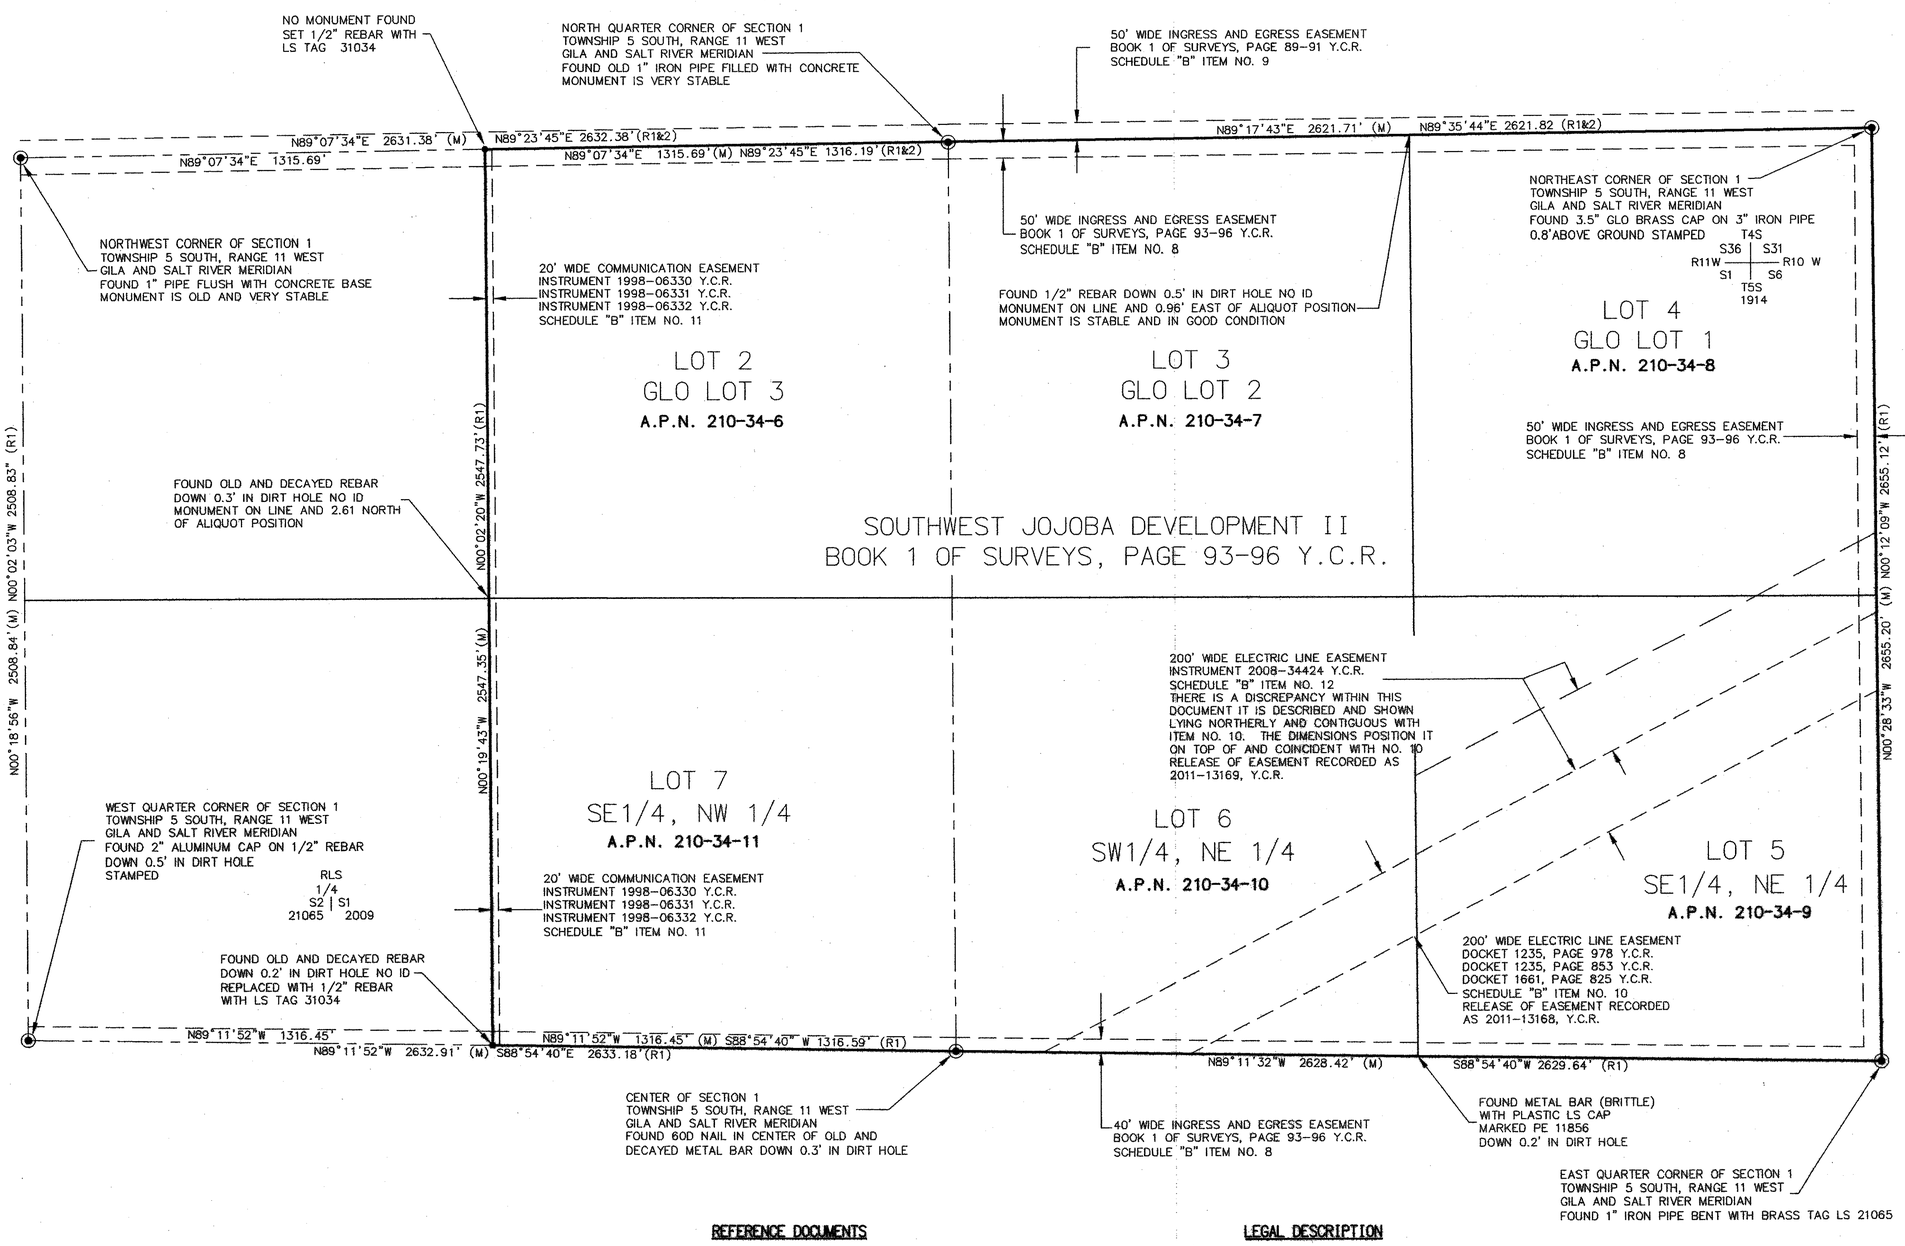

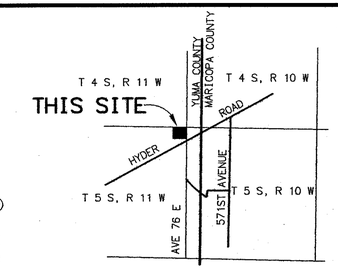

VICINITY MAP

OWNER

ARIZONA PUBLIC SERVICE COMPANY
P.O. BOX 53933, M.S. 3286
PHOENIX, AZ 85072-3933

PROPERTY ADDRESS

14516 NORTH AVENUE 76 E
ROLL, AZ 85347

SURVEYOR

DANIEL K. MARDOCK, RLS
RBF CONSULTING
16605 N. 28TH AVE, SUITE 100
PHOENIX, AZ 85053
PHONE: (602) 467-2200
FAX: (602) 467-2201

SCALE 1"=200'

200 0 200 400 600

SCALE: 1"=200'

DIN# 65988

REFERENCE DOCUMENTS

1. SOUTHWEST JOJOBA DEVELOPMENT II, BOOK 1 OF SURVEYS, PAGES 93-96 Y.C.R.
2. ARIZONA PUBLIC SERVICE COMPANY HYDER SUBSTATION RECORD OF SURVEY BOOK 1035 OF MAPS, PAGE 41 M.C.R.
4. ALTA/ ACSM LAND TITLE SURVEY BOOK 791 OF MAPS, PAGE 48 M.C.R.
5. GLO PLATS AND FIELD NOTES

LEGEND

◉ INDICATES FOUND SECTION CORNER MONUMENT AS NOTED.

• INDICATES BOUNDARY CORNER FOUND AS NOTED NOT FOUND IF NOT NOTED

(M) INDICATES MEASURED BEARING AND DISTANCE

(R) INDICATES RECORD BEARING AND DISTANCE PER SOUTHWEST JOJOBA DEVELOPMENT II BOOK 1 OF SURVEYS, PAGE 93- Y.C.R.

Y.C.R. YUMA COUNTY RECORDER

LEGAL DESCRIPTION

LOTS 2, 3, 4, 5, 6, & 7 OF SOUTHWEST JOJOBA DEVELOPMENT II AS RECORDED IN BOOK 1 OF SURVEYS, PAGE 93-96 Y.C.R.

SURVEYOR'S CERTIFICATE

I, DANIEL K. MARDOCK, HEREBY STATE TAHT I AM A REGISTERED LAND SURVEYOR IN THE STATE OF ARIZONA AND THE INFORMATION DEPICTED HEREON IS BASED ON FIELD SURVEY COMPLETED UNDER MY DIRECT SUPERVISION.

REGISTERED LAND SURVEYOR 37174 DANIEL K. MARDOCK 06-13-11 ARIZONA, U.S.A. Expires: 03/31/13

DANIEL K. MARDOCK, RLS #37174 — DATE: 13 June, 2011

BY	MARK	DESCRIPTION	DATE

REVISIONS

RESULTS OF SURVEY

A PORTION OF THE NORTH HALF OF SECTION 1, TOWNSHIP 5 SOUTH, RANGE 11 WEST OF THE GILA AND SALT RIVER BASE MERIDIAN, IN THE TOWN OF HYDER VALLEY, COUNTY OF YUMA, STATE OF ARIZONA.

RBF CONSULTING — PLANNING ■ DESIGN ■ CONSTRUCTION

16605 NORTH 28th AVENUE, SUITE 100
PHOENIX, ARIZONA 85032-2602
602.467.2200 • FAX 602.467.2201 • www.RBF.com

SHEET 1 OF 1
JOB NUMBER 10-107435