6	5	4	3	2	1
7	8	9	10	11	12
18	17	16	15	14	13
19	20	21	22	23	24
30	29	28	27	26	25
31	32	33	34	35	36

JOB BUNYON ~ HYDER ~ HORN 69 KV

W.A. _____ DATE 06-01-02

97AG

SW NE

SECTION 16

T 5S. R 11W.

(STATE)

SCALE: 1" = 1000'

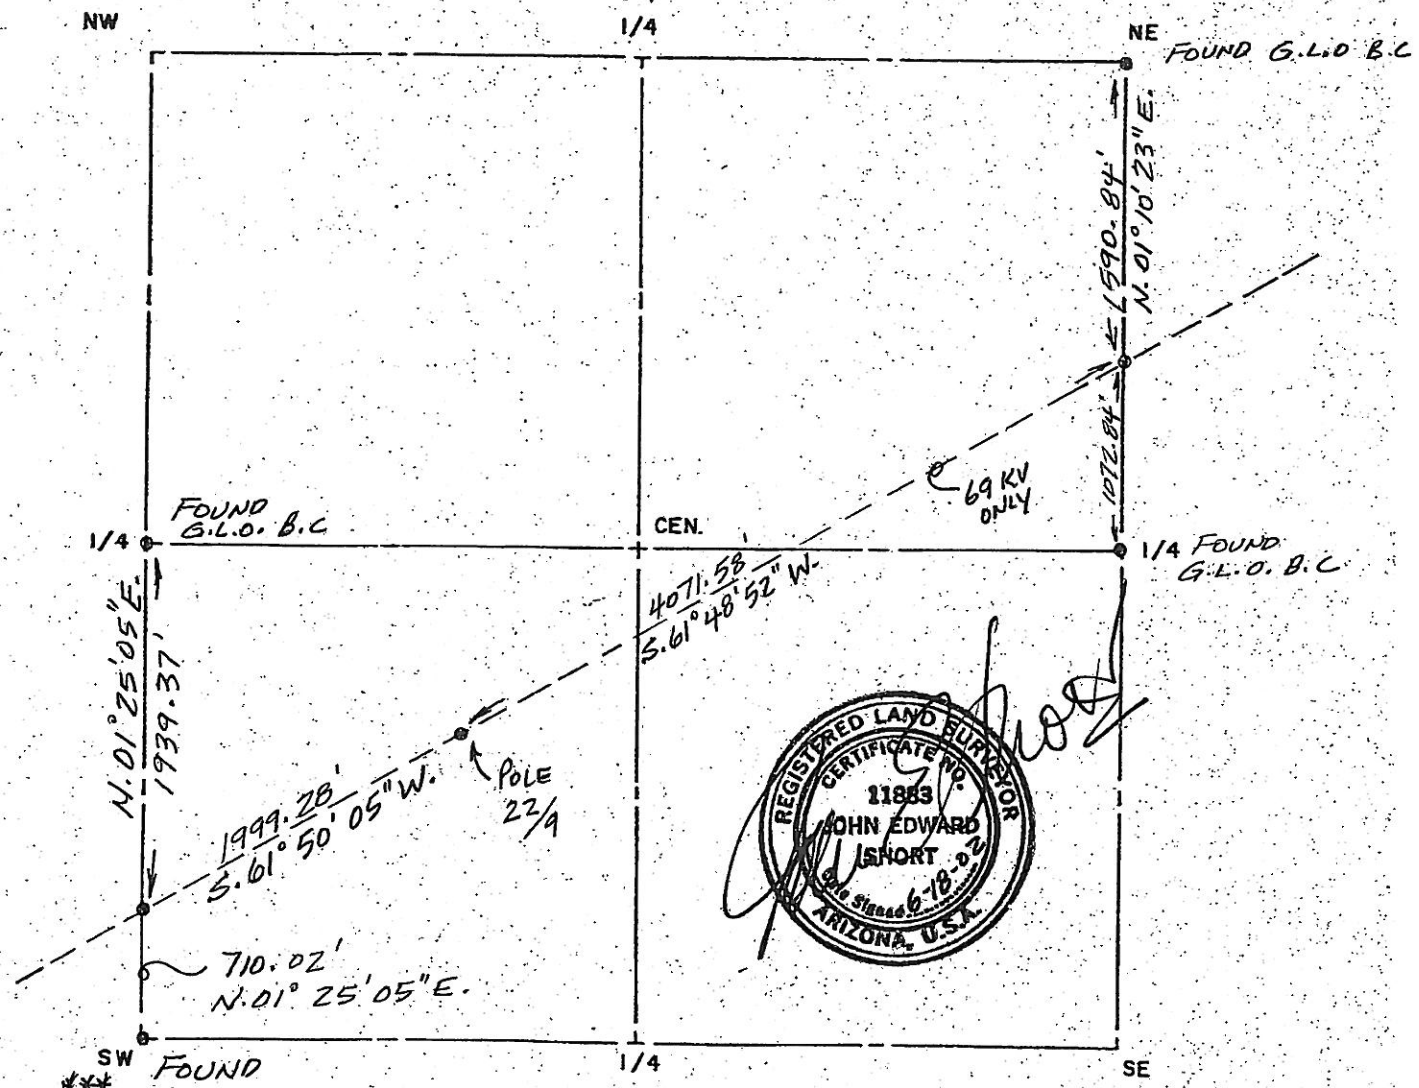

*** FOUND G.L.O. B.C

(QUESTIONABLE CORNER MAY HAVE BEEN DISTURBED)

② FENCE COR EAST & SOUTH

REGISTERED LAND SURVEYOR CERTIFICATE NO. 21883 JOHN EDWARD SHORT Date Signed 6-18-02 ARIZONA, U.S.A.

ARIZONA PUBLIC SERVICE COMPANY

SYSTEM SURVEY DEPT.

DIN # 66158