A SURVEY OF
A PORTION OF SEC 5, T.1N., R.2W., G.&S.R.B.&M.
MARICOPA COUNTY, ARIZONA
for
WADSWORTH GOLF CONSTRUCTION CO.

NOTE, set 1/2" rebar with plastic cap at all property corners

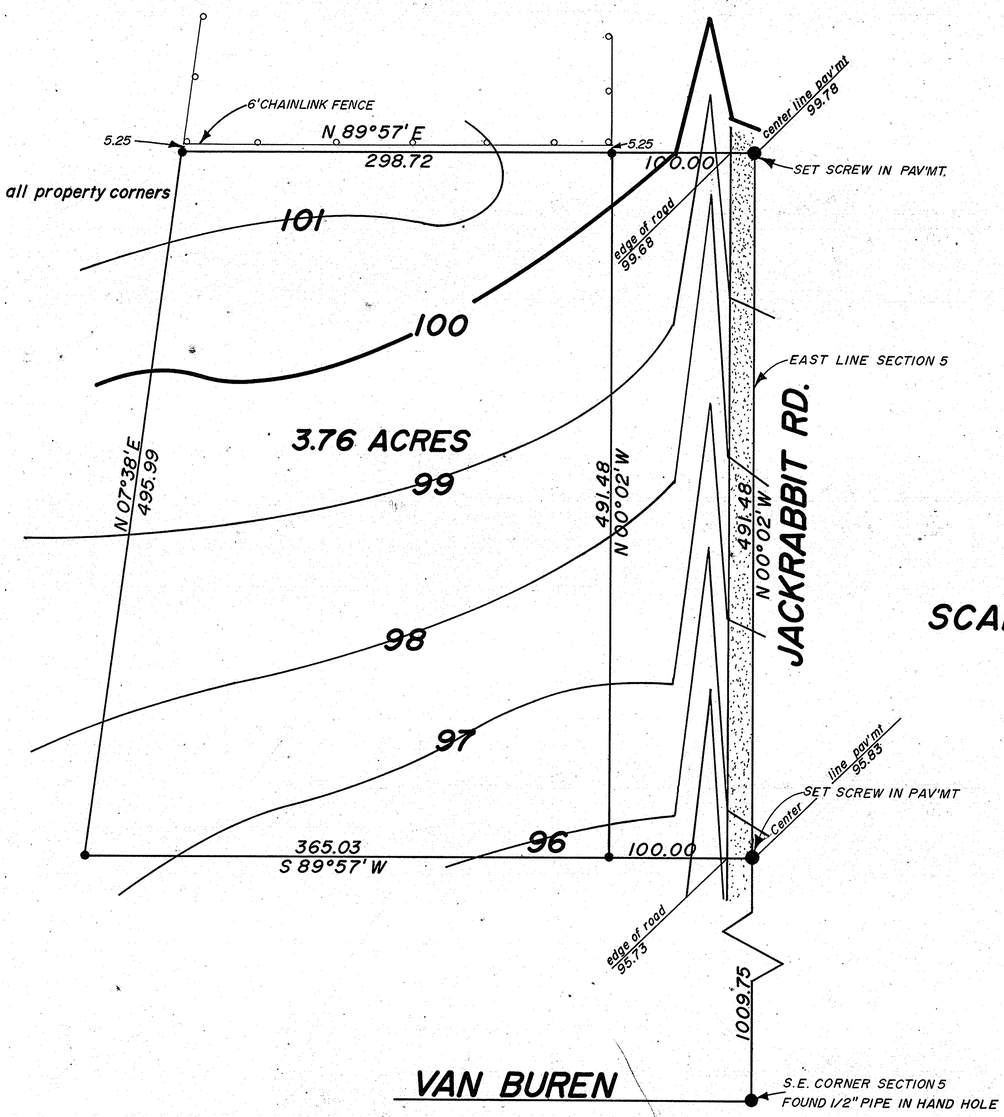

SCALE: 1"=50'

VICINITY MAP

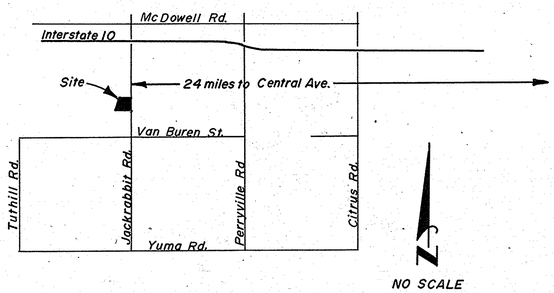

DATUM ASSUMED

BENCH MARK, N.E. parcel corner, screw in pavement, elevation 99.78

CERTIFICATE

This survey was done under my direction during the month of April, 1983

DIN# 67669-1

DRAWN BY: Ron Fannin CHECKED BY: H.W.T. APPROVED BY: RLF REVISED: JOB NUMBER: 830420

AFFILIATED SURVEYORS OF ARIZONA INCORPORATED
P. O. BOX 13085 PHOENIX, AZ. 85002 - 256-0335