A SURVEY OF
PT. 42, GERMANIA PLACE, AS RECORDED M.C.R. BOOK 3, PAGE 52
BLOCK ONE, RUPP SUBDIVISION, AS RECORDED M.C.R. BOOK 4, PAGE 58
MARICOPA COUNTY, ARIZONA
for
PHOENIX ELEMENTARY SCHOOLS, DISTRICT I

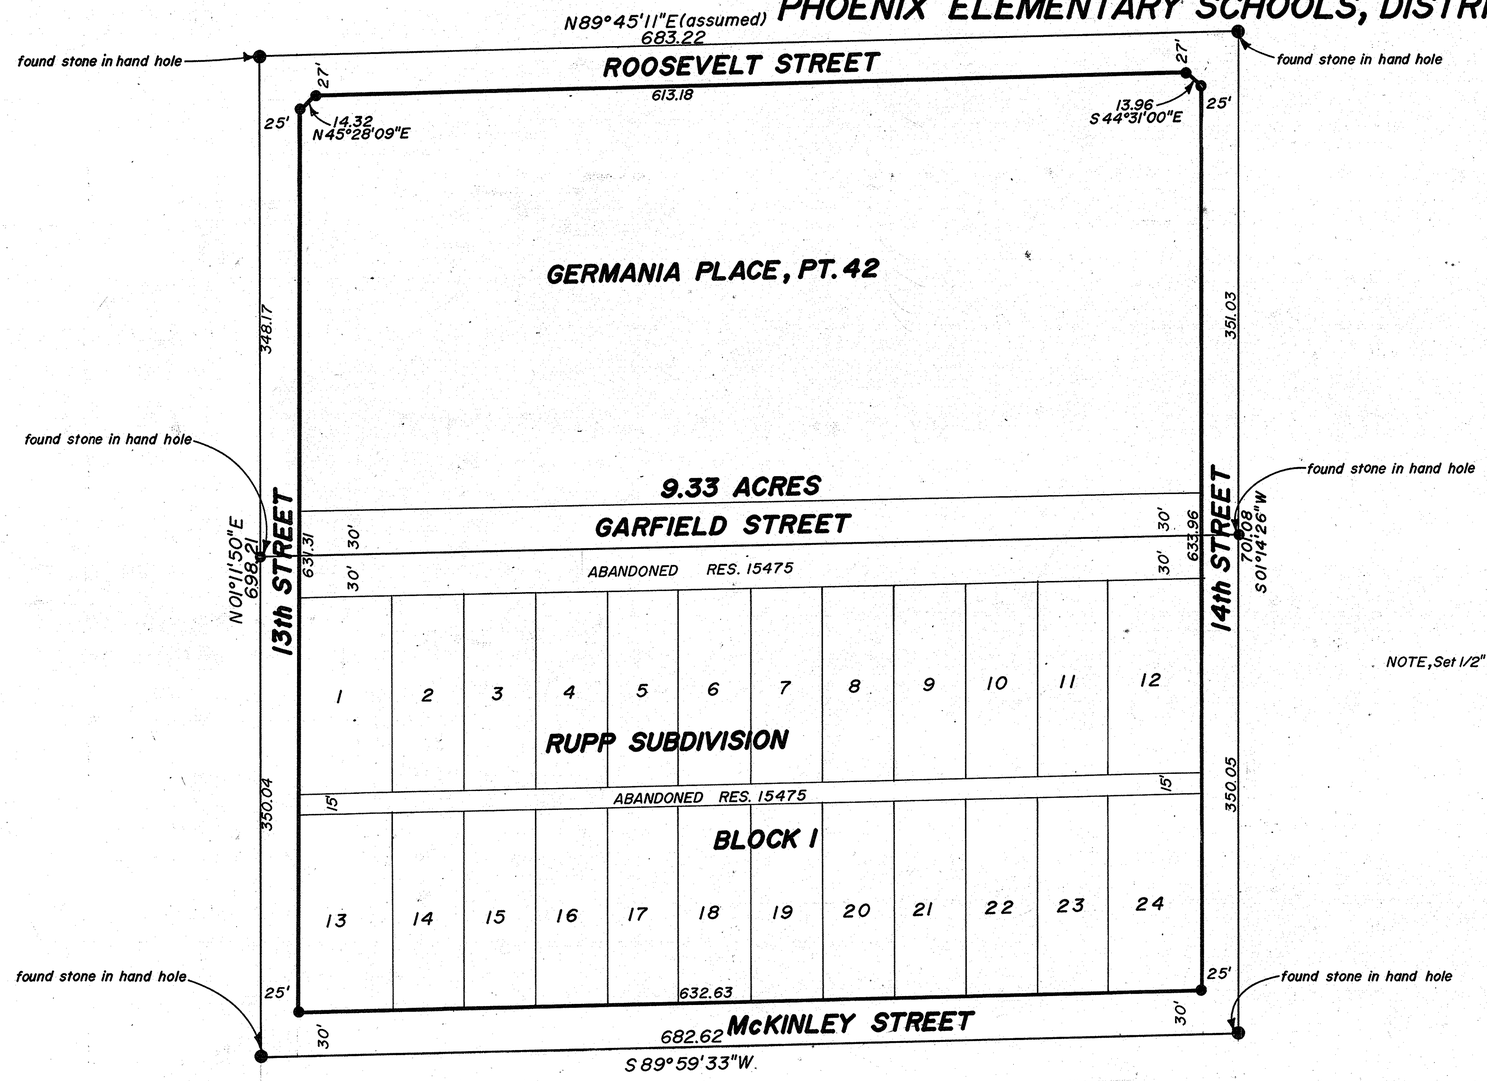

SCALE 1"=50'

NOTE, Set 1/2" rebar with plastic cap marked 12321 on all property corners

CERTIFICATE

This survey was done under my direction during the month of APRIL, 1983

REGISTERED LAND SURVEYOR
CERTIFICATE NO. 12321
HOWARD WILLIAM TAFT
Date Signed 5-16-83
ARIZONA

DIN# 67671-1

DRAWN BY: RLF CHECKED BY: HT APPROVED BY: RLF REVISED: JOB NUMBER: 830429

AFFILIATED SURVEYORS OF ARIZONA INCORPORATED
P. O. BOX 13085 PHOENIX, AZ. 85002 - 256-0335