A SURVEY OF
LOTS 3,4,5&6, OF BLOCK 15, BLOCK 16, LOTS 7,8,9, 10,11&12 OF BLOCK 17; LINVILLE ADDITION
AS RECORDED M.C.R. BK 2 PG 62
MARICOPA COUNTY, ARIZONA
for
PHOENIX ELEMENTARY SCHOOL DISTRICT ONE

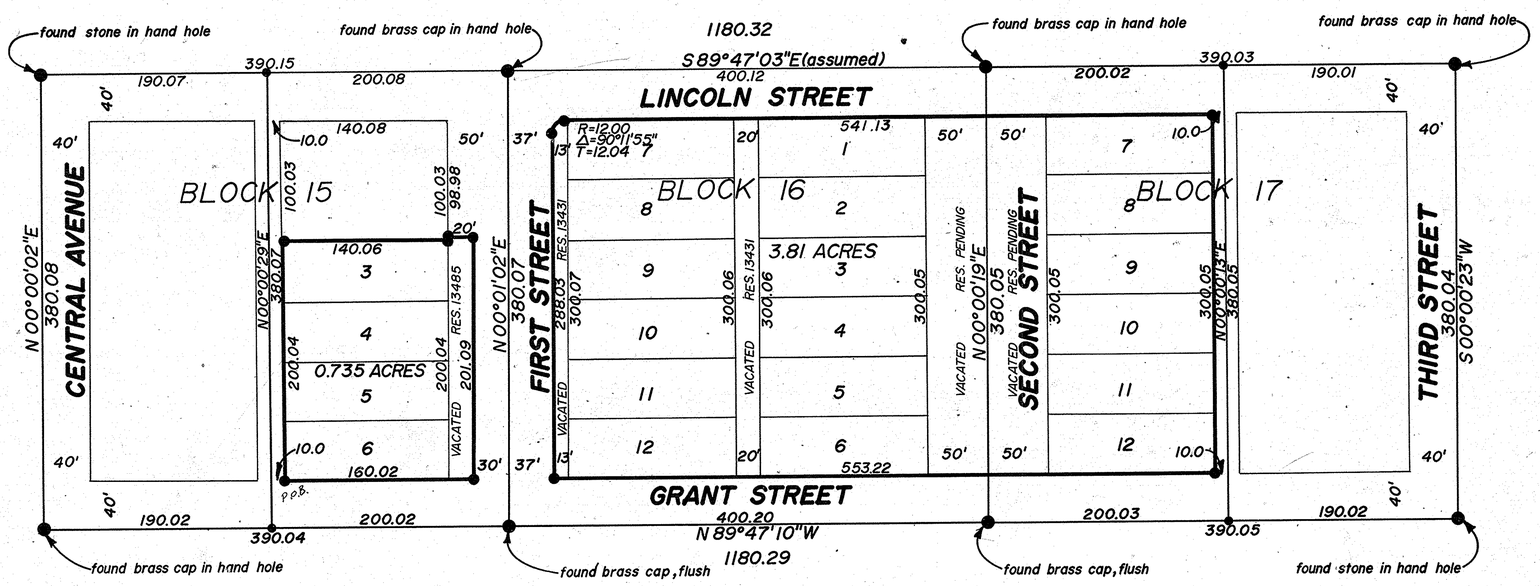

NOTE, Set 1/2" rebar with plastic cap marked 14177 on all property corners

CERTIFICATE

This survey was done under my direction during the month of APRIL, 1983

DIN#67672-1

DRAWN BY: CHECKED BY: APPROVED BY: REVISED: JOB NUMBER: 830430

AFFILIATED SURVEYORS OF ARIZONA INCORPORATED
P. O. BOX 13085 PHOENIX, AZ. 85002 - 256-0335