A SURVEY OF
W. 1/2, S.W. 1/4, S.W. 1/4, S.E. 1/4, SECTION 11, T. 2N., R. 1W.
G. & S. R. B. & M.
MARICOPA COUNTY, ARIZONA
for
LITCHFIELD PARK REALTY

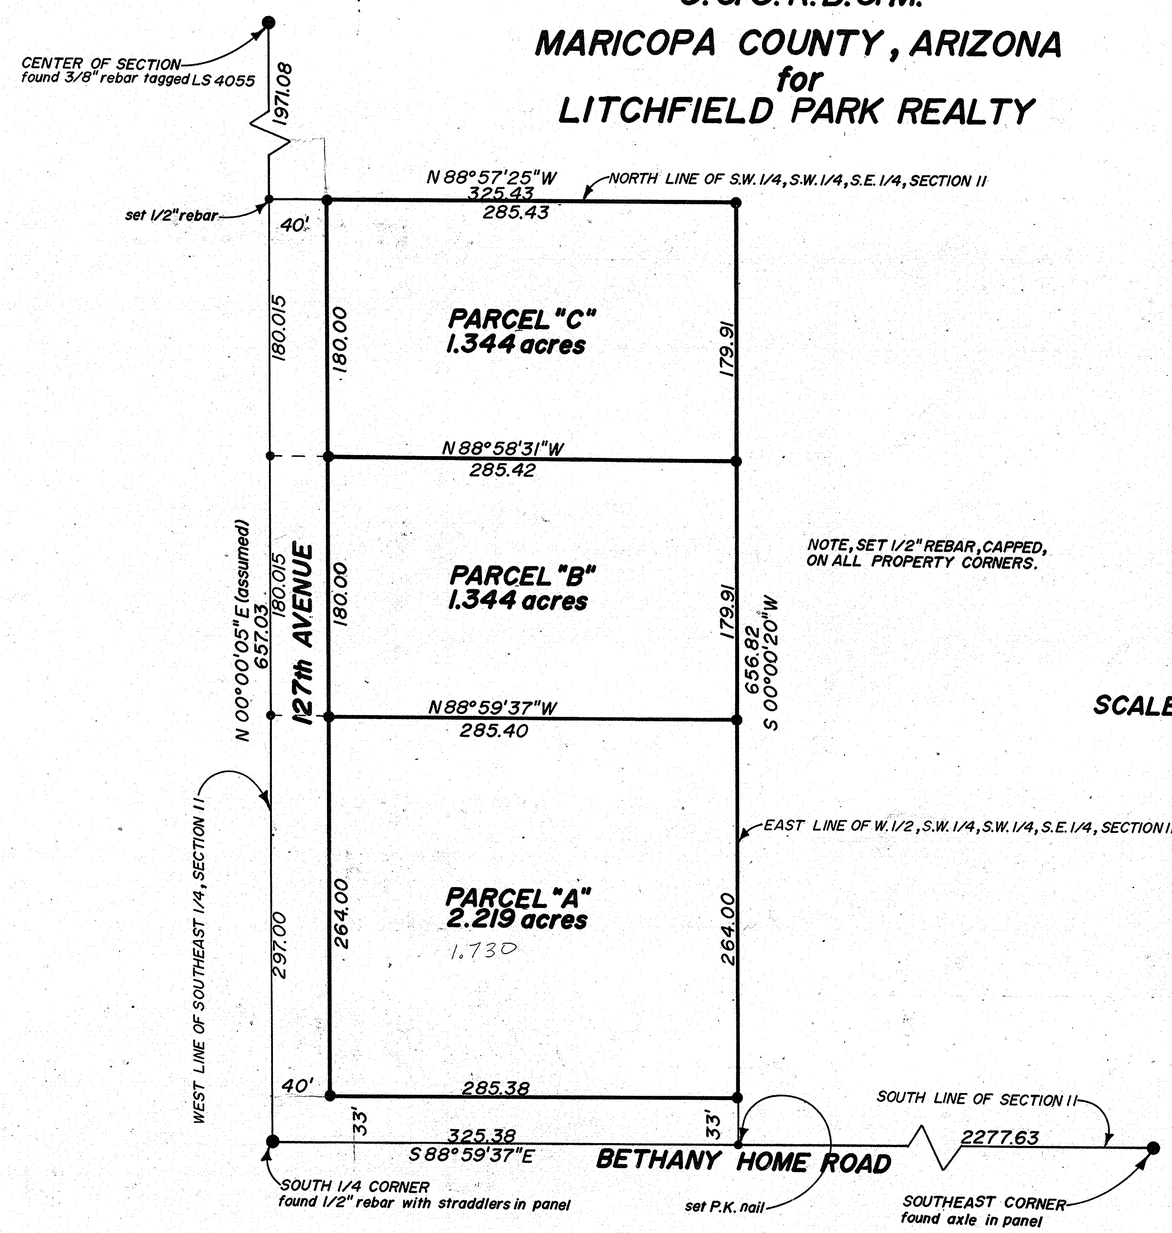

NOTE, SET 1/2" REBAR, CAPPED, ON ALL PROPERTY CORNERS.

SCALE 1" = 50'

VICINITY MAP

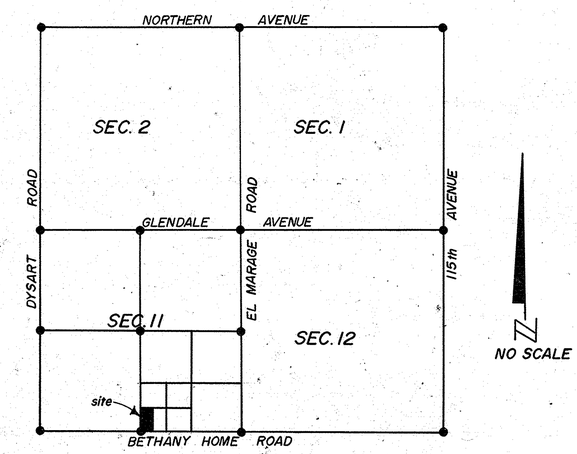

CERTIFICATE

This survey was done under my direction during the month of MAY, 1983

REGISTERED LAND SURVEYOR CERTIFICATE NO. 14177 ROXIE FANNIN Date Signed 5-11-83 ARIZONA, U.S.A.

DIN# 67673-1

DRAWN BY: [signature] CHECKED BY: APPROVED BY: [signature] REVISED: JOB NUMBER: 830506

AFFILIATED SURVEYORS OF ARIZONA INCORPORATED
P. O. BOX 13085 PHOENIX, AZ. 85002 - 256-0335