A SURVEY OF

WEST GILA BEND AMENDED, a portion of Sec 36, T5S, R5W & a portion of Sec 31, T5S, R4W
GILA BEND, a portion of Sec 31, T5S, R4W / G.& S.R.B.& M.
G.& S.R.B.& M.

MARICOPA COUNTY, ARIZONA
for
JIM NG

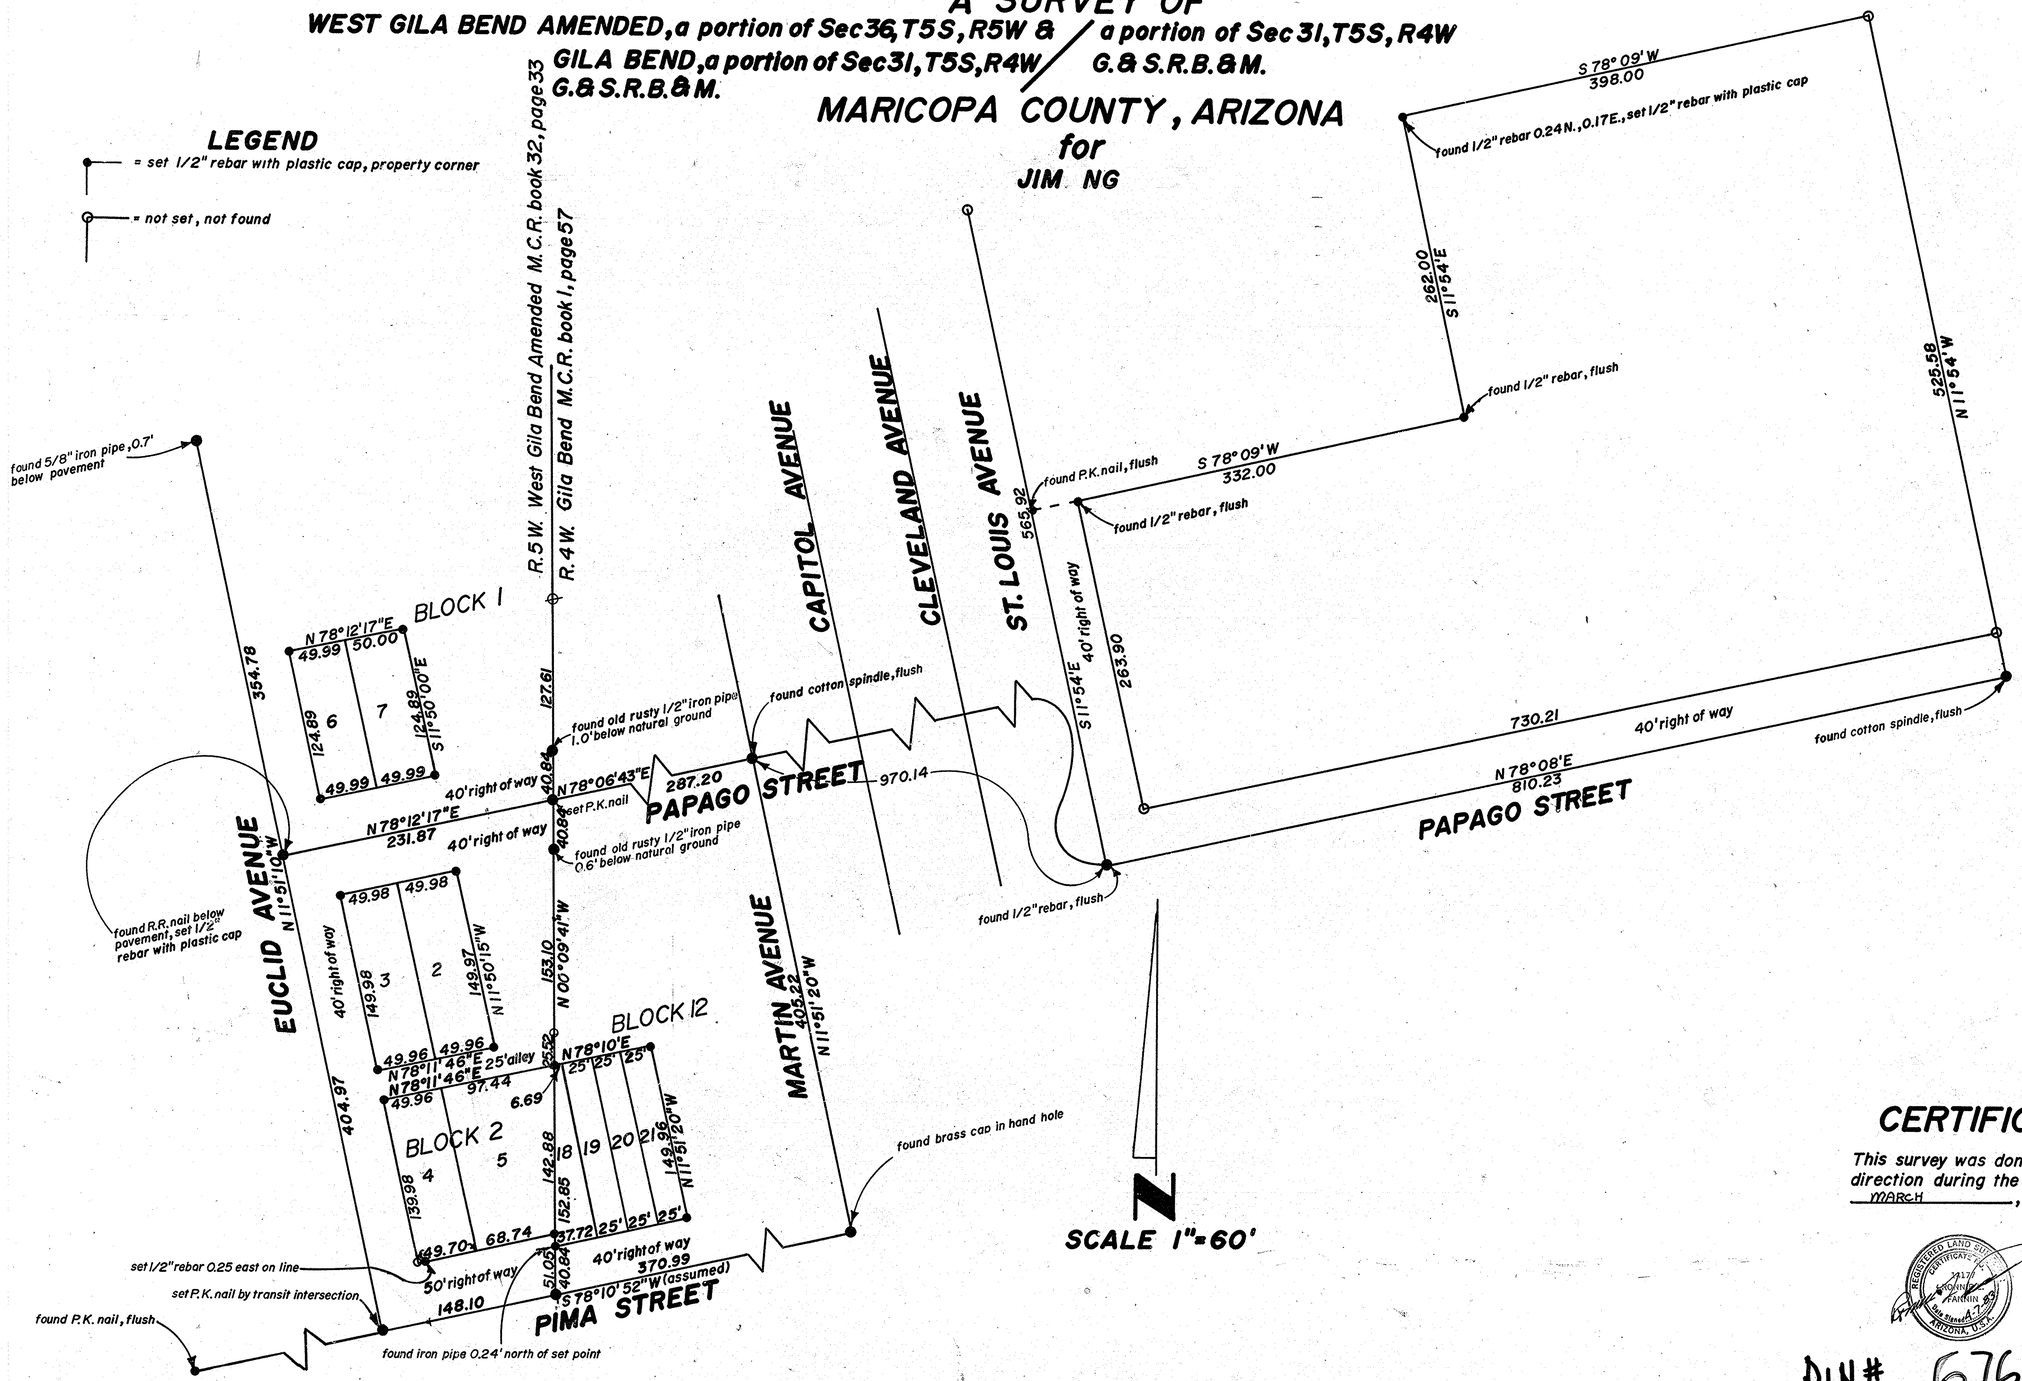

CERTIFICATE

This survey was done under my direction during the month of MARCH, 1983

REGISTERED LAND SURVEYOR CERTIFICATE NO. 9217 RONALD L. FARKIN A-1-93 Date Signed ARIZONA, U.S.A.

DIN# 67674-1

DRAWN BY: Ronald L. Farkin CHECKED BY: APPROVED BY: Ronald L. Farkin REVISED: — JOB NUMBER: 830325

AFFILIATED SURVEYORS OF ARIZONA INCORPORATED
P. O. BOX 13085 PHOENIX, AZ. 85002 - 256-0335