RESULTS of SURVEY of a Portion of LOT 4, SEC. 6, T.5N., R.3E., G.&S.R.B.&M., Maricopa County, AZ.

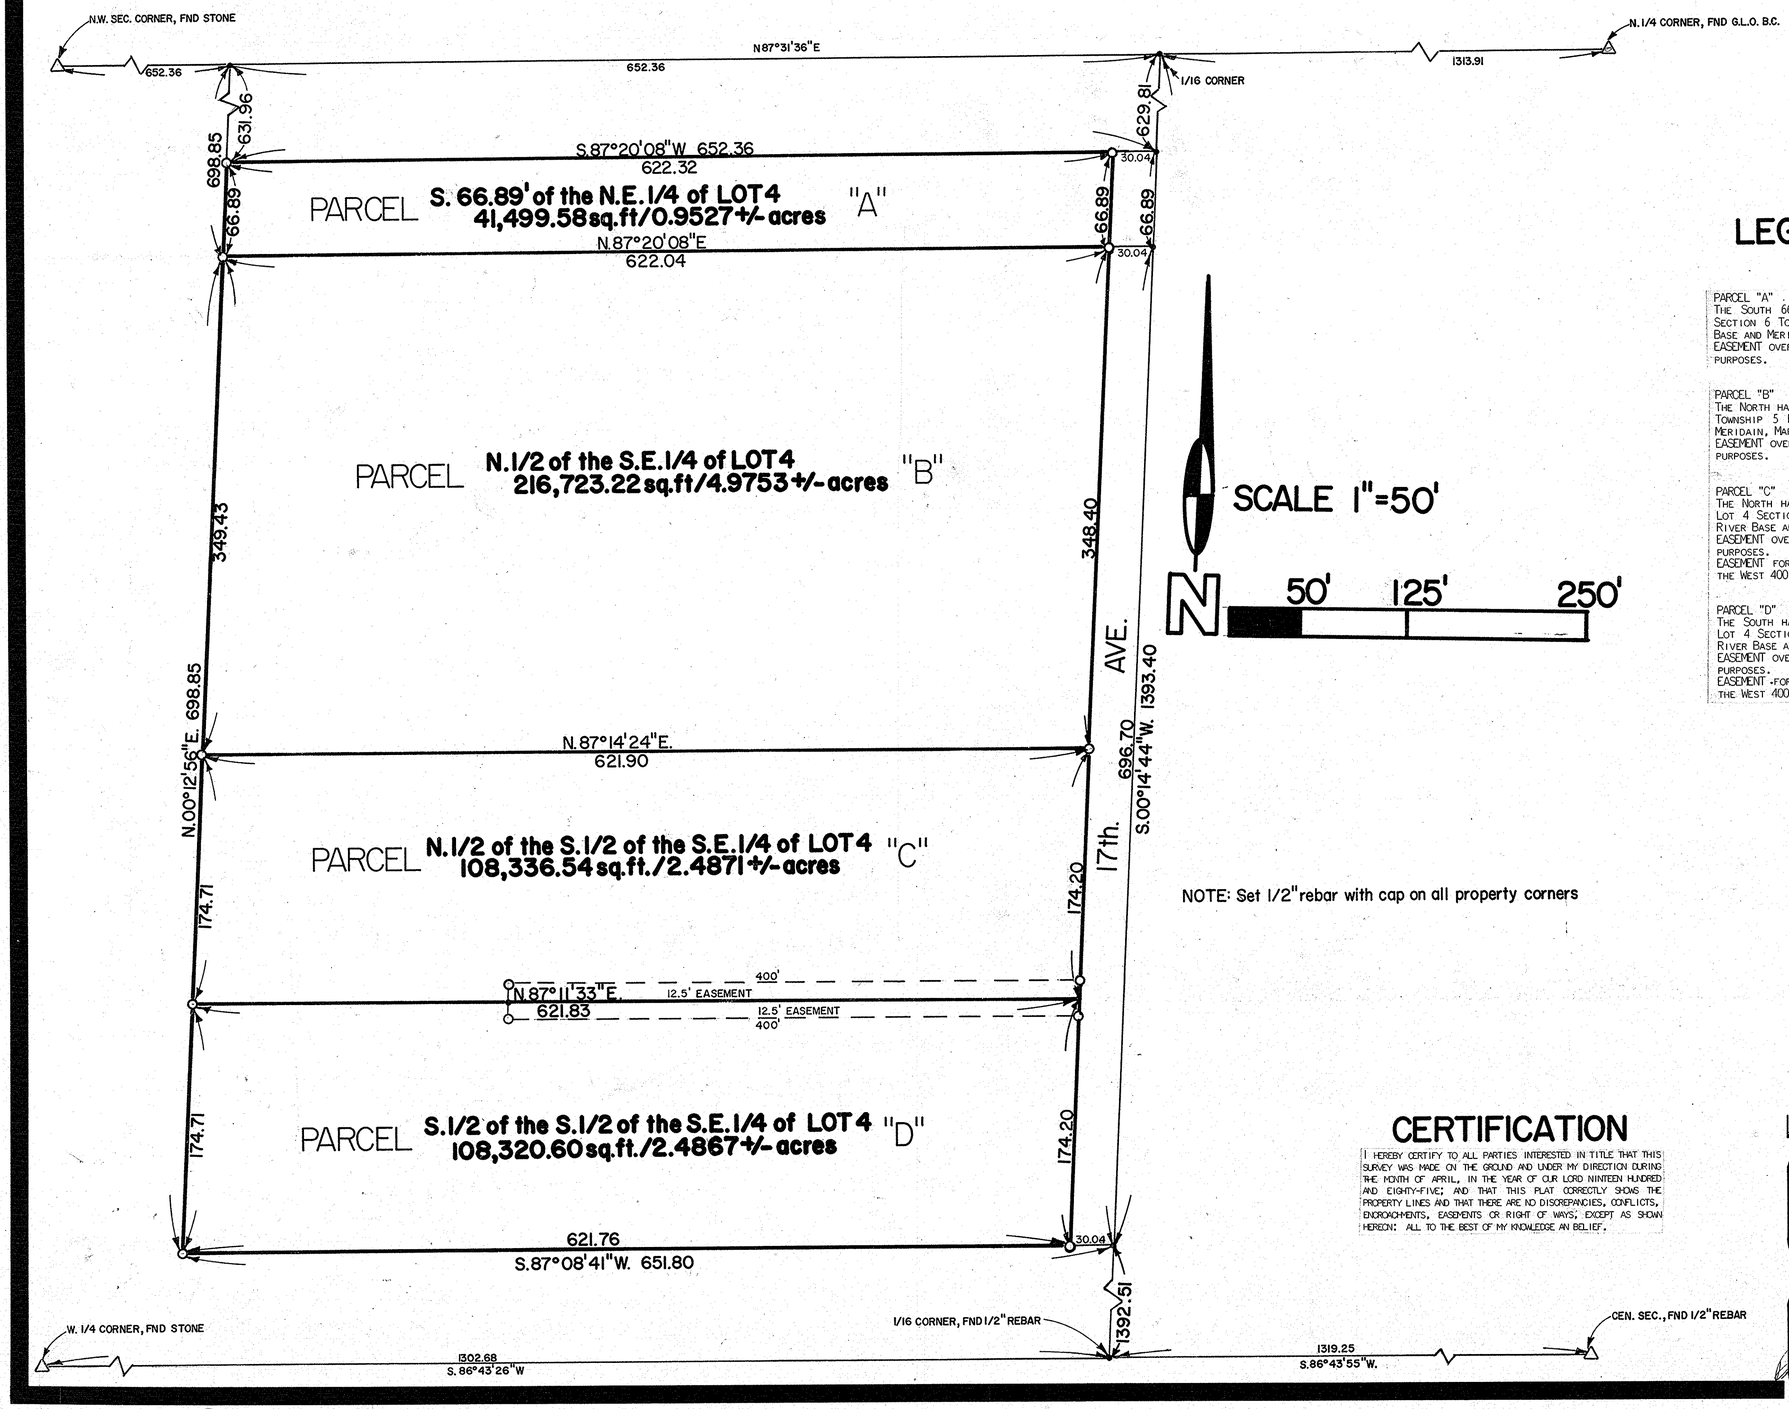

NOTE: Set 1/2" rebar with cap on all property corners

LEGAL DESCRIPTION

PARCEL "A"
The South 66.89 feet of the Northeast quarter of Lot 4 of Section 6 Township 5 North Range 3 East Gila and Salt River Base and Meridian, Maricopa County, Arizona.
EASEMENT over the East 30 feet thereof for roadway and utility purposes.

PARCEL "B"
The North half of the Southeast quarter of Lot 4 of Section 6, Township 5 North Range 3 East Gila and Salt River Base and Meridain, Maricopa County, Arizona.
EASEMENT over the East 30 feet thereof for roadway and utility purposes.

PARCEL "C"
The North half of the South half of the Southeast quarter of Lot 4 Section 6 Township 5 North Range 3 East Gila and Salt River Base and Meridian, Maricopa County, Arizona.
EASEMENT over the East 30 feet thereof for roadway and utility purposes.
EASEMENT for ingress and egress over the South 12.50 feet of the West 400 feet of the East 430.04 feet.

PARCEL "D"
The South half of the South half of the Southeast quarter of Lot 4 Section 6 Township 5 North Range 3 East Gila and Salt River Base and Meridian, Maricopa County, Arizona
EASEMENT over the East 30 feet thereof for roadway and utility purposes.
EASEMENT for ingress and egress over the North 12.50 feet of the West 400 feet of the East 430.04 feet

DIN#
67686-1

CERTIFICATION

I hereby certify to all parties interested in title that this survey was made on the ground and under my direction during the month of April, in the year of our Lord Ninteen Hundred and Eighty-Five; and that this plat correctly shows the property lines and that there are no discrepancies, conflicts, encroachments, easements or right of ways, except as shown hereon: all to the best of my knowledge an belief.

NO.	DATE	REVISION	BY	CK.

AFFILIATED SURVEYORS INTERNATIONAL
1634 N. 7th. St., Suite 5
Phoenix, Arizona 85006
(602)256-0335

Jim Walters
Box 1387-1
Black Canyon Stage-11
Phoenix, Arizona 85029

REGISTERED LAND SURVEYOR CERTIFICATE NO. 14177 RONNIE L. FANNIN, 85 Date Signed 4-16-85 ARIZONA, U.S.A.

SCALE: 1"=50'
DESIGNED:
DRAWN:
CHECKED:
DATE: 4-16-85
JOB NO.: 850226
SHEET 1 OF 1