RESULTS of SURVEY
Maricopa County, Arizona

Legend

o set ½" rebar with cap
• nothing found or set
(R) record information (B.L.M)

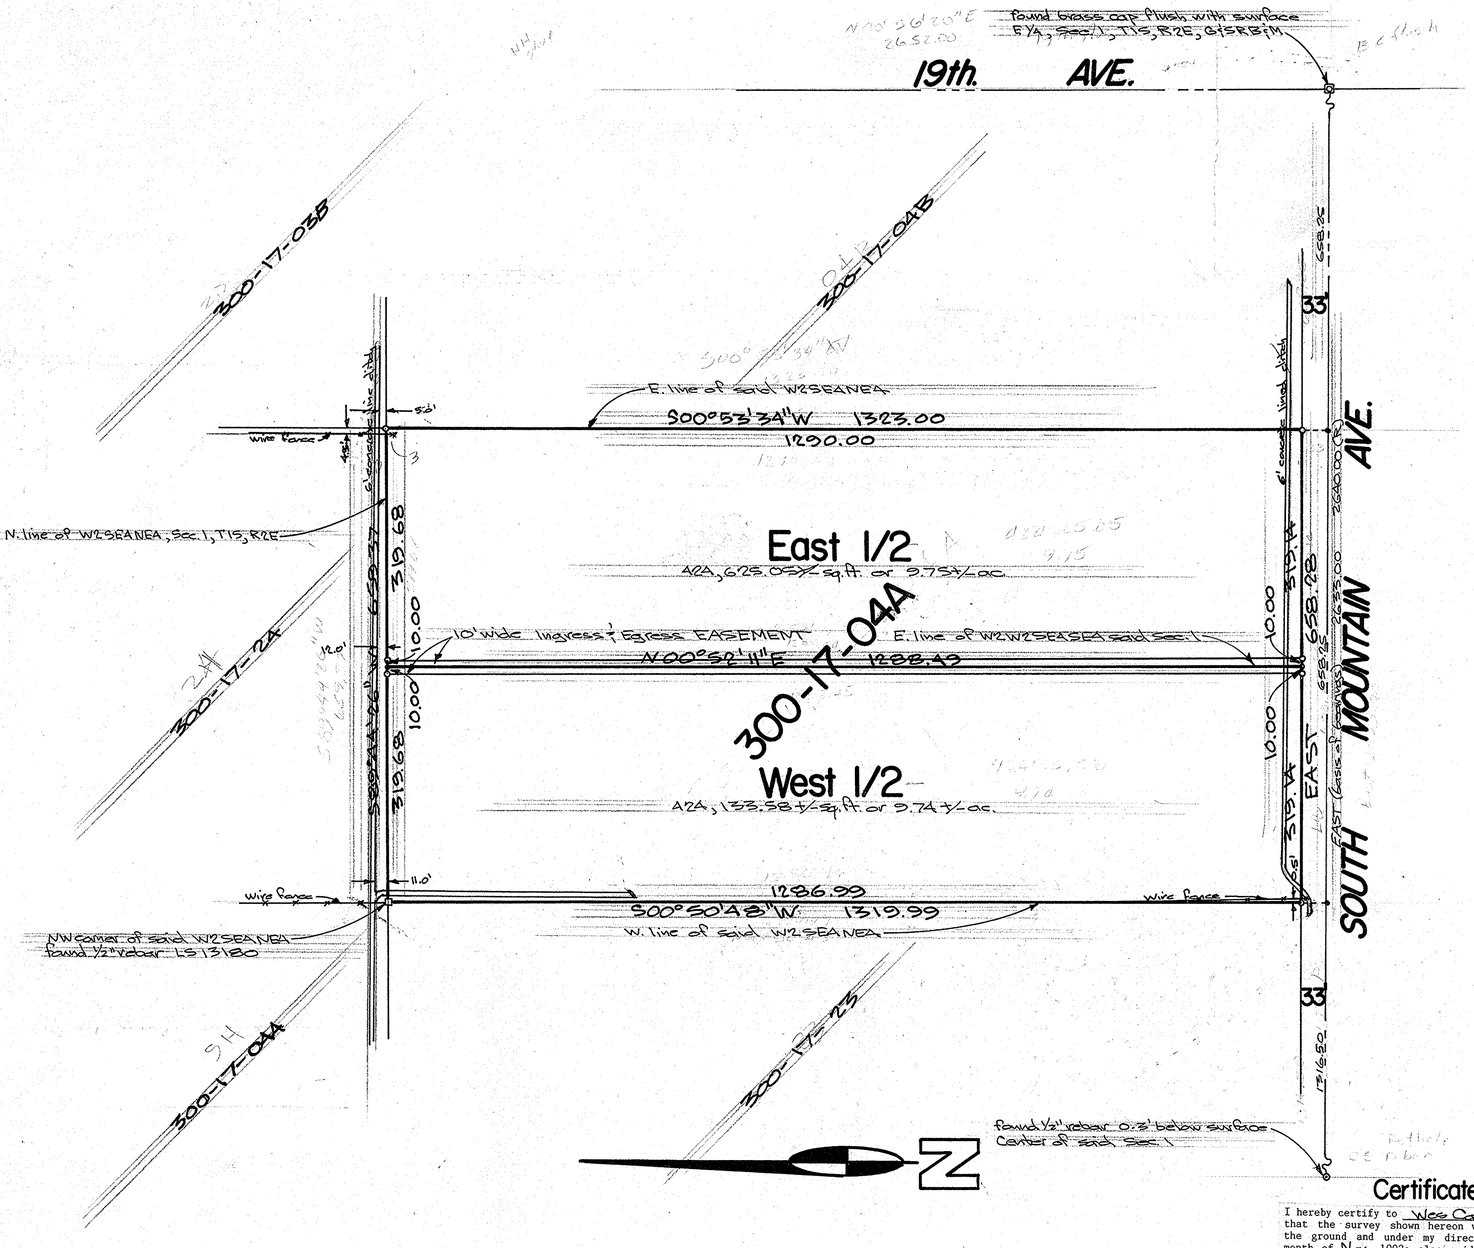

Legal Description

The West half of the West half (W2W2) of FARM UNIT "H", according to the Farm Unit Plat, more particularly described the West half of the West half of the Southeast quarter of the Northeast quarter (W2W2SE4NE4) of Section One (1), Township One (1) South, Range Two (2) East of the Gila and Salt River Base and Meridian, Maricopa County, Arizona, according to the official plat of survey of said land on file in the General Land Office, and

EASEMENT for ingress and egress over the East 10.00 feet thereof, and

Subject to any easement of record.

The East half of the West half (W2W2) of FARM UNIT "H", according to the Farm Unit Plat, more particularly described the East half of the West half of the Southeast quarter of the Northeast quarter (E2W2SE4NE4) of Section One (1), Township One (1) South, Range Two (2) East of the Gila and Salt River Base and Meridian, Maricopa County, Arizona, according to the official plat of survey of said land on file in the General Land Office, and

EASEMENT for ingress and egress over the West 10.00 feet thereof, and

Subject to any easement of record.

Vicinity Map

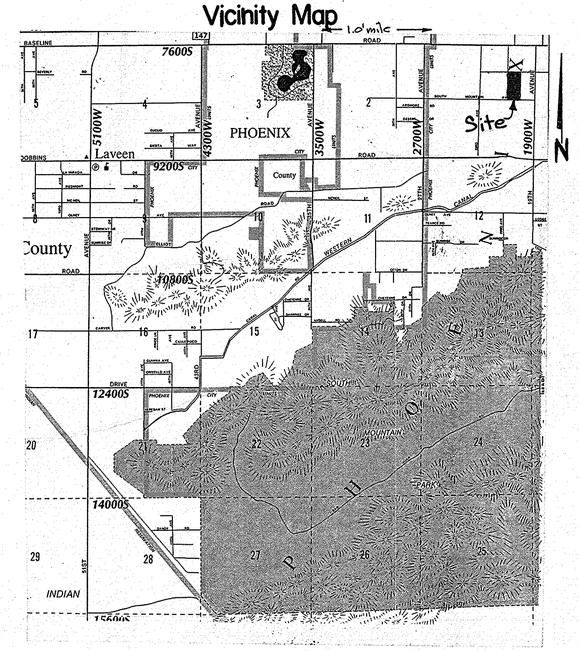

Scale 1" = 100'

0' 100' 250' 500'

Certificate

I hereby certify to Wes Camfield et al that the survey shown hereon was performed on the ground and under my direction during the month of Nov. 1992: also said survey is true and correct all to the best of my knowledge and belief.

Ronnie L. Fannin, L.S. 14177

NO.	DATE	REVISION	BY	CK.

AFFILIATED SURVEYORS INTERNATIONAL
5002 South Tenth Street
Phoenix, Arizona 85040
243-3141

REGISTERED LAND SURVEYOR CERTIFICATE NO. 14177 RONNIE L. FANNIN Date Signed 12-4-92 ARIZONA, U.S.A.

CLIENT:
Mr. & Mrs. Wes Camfield
1418 E. Peidmont
Phoenix, Arizona 85040
(602) 276-1833

SCALE: 1" = 100'
DESIGNED:
DRAWN: RLF
CHECKED:
DATE: Nov. 24, 1992
JOB NO.: C92111\7-30
SHEET 1 OF 1

DIN# 67690-1