134939

RESULTS of SURVEY

Maricopa County, Arizona

Legend

o set 1/2" rebar with plastic cap

• nothing found or set

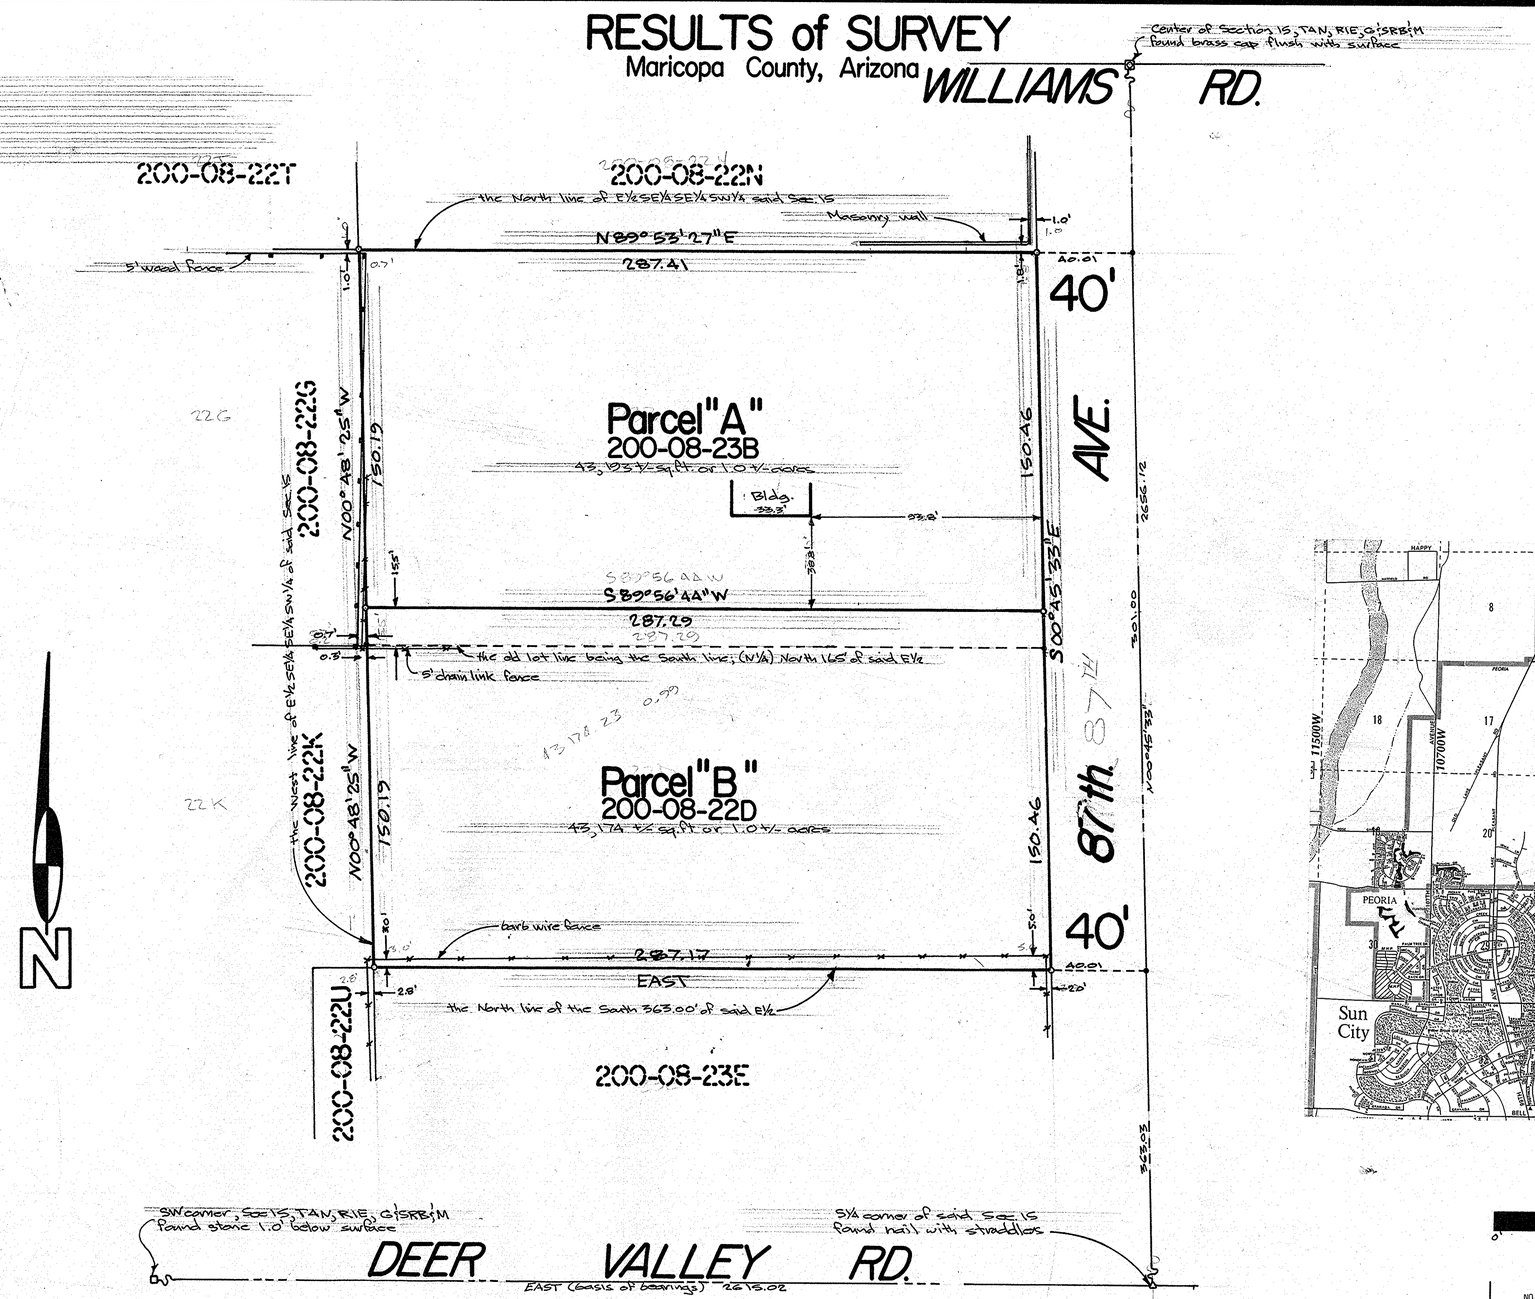

Legal Description

PARCEL "A" (a portion of TIN 200-08-23B):

The North half of the following described parcel:

The East half of the Southeast quarter of the Southeast quarter of the Southwest quarter (E2SE4SE4SW4) of Section Fifteen (15), Township Four (4) North, Range One (1) East of the Gila and Salt River Base and Meridian, Maricopa County, Arizona; EXCEPT the South 363.00 feet;

EXCEPT the East 40.00 feet thereof.

Subject to any easement of record.

PARCEL "B" (TIN 200-08-22D and a portion of TIN 200-08-23B):

The South half of the following described parcel:

The East half of the Southeast quarter of the Southeast quarter of the Southwest quarter (E2SE4SE4SW4) of Section Fifteen (15), Township Four (4) North, Range One (1) East of the Gila and Salt River Base and Meridian, Maricopa County, Arizona; EXCEPT the South 363.00 feet;

EXCEPT the East 40.00 feet thereof.

Subject to any easement of record.

Vicinity Map

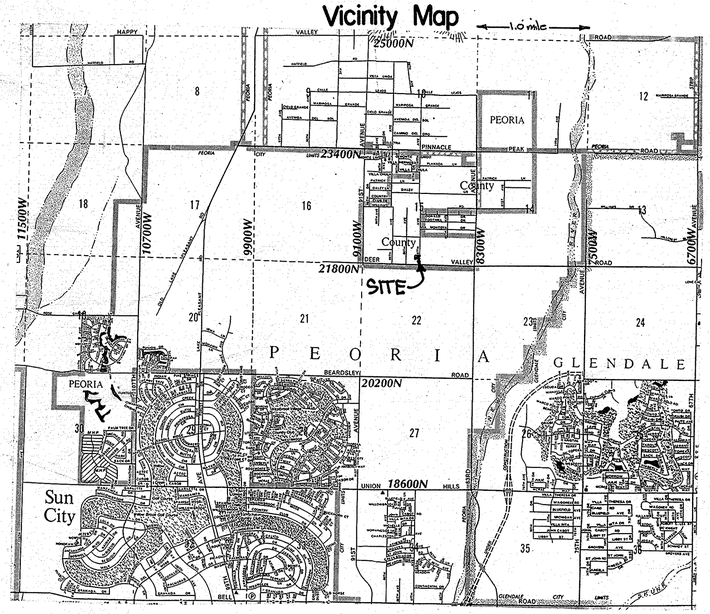

Scale 1" = 30'

0' 30' 75' 150'

Certificate

I hereby certify to Mike Kirkpatrick that the survey shown hereon was performed on the ground and under my direction during the month of Nov. 1992: also said survey is true and correct all to the best of my knowledge and belief.

DIN# 67692-1

Ronnie L. Fannin, L.S. 14177

NO.	DATE	REVISION	BY	CK.

AFFILIATED SURVEYORS INTERNATIONAL

5002 South Tenth Street
Phoenix, Arizona 85040
243-3141

REGISTERED LAND SURVEYOR CERTIFICATE NO. 14177 RONALD L. FANNIN Expires 3-31-93 Signature Required ARIZONA U.S.A.

CLIENT:
Mr Michael Vaught Kirkpatrick
21840 N. 87th Avenue
Peoria, Arizona 85382
(602) 974-1882

SCALE: 1" = 30'
DESIGNED:
DRAWN: RLF
CHECKED:
DATE: Nov. 17, 1992
JOB NO.: 921116
SHEET 1 OF 1