RESULTS of SURVEY
Maricopa County, Arizona

Legend

- found brass cap in hand hole
- found brass cap flush with pav'mt.
- nothing found or set
- set ½" rebar with cap
- set 60D nail
- set P.K. nail in concrete
- (R) record information

Legal Description

A portion of the Northwest quarter (NW¼) of Section twelve (12) of Township One (1) North, Range three (3) East of the Gila and Salt River Base and Meridian, Maricopa County Arizona, described as follows;
Lot Seventeen (17) of ELLENBURG ADDITION as shown in Book 16 of Maps, page 27 in the Office of Maricopa County Recorders, Maricopa County, Arizona, and;
Except the North 2.00 feet and Except the South 3.00 feet thereof.

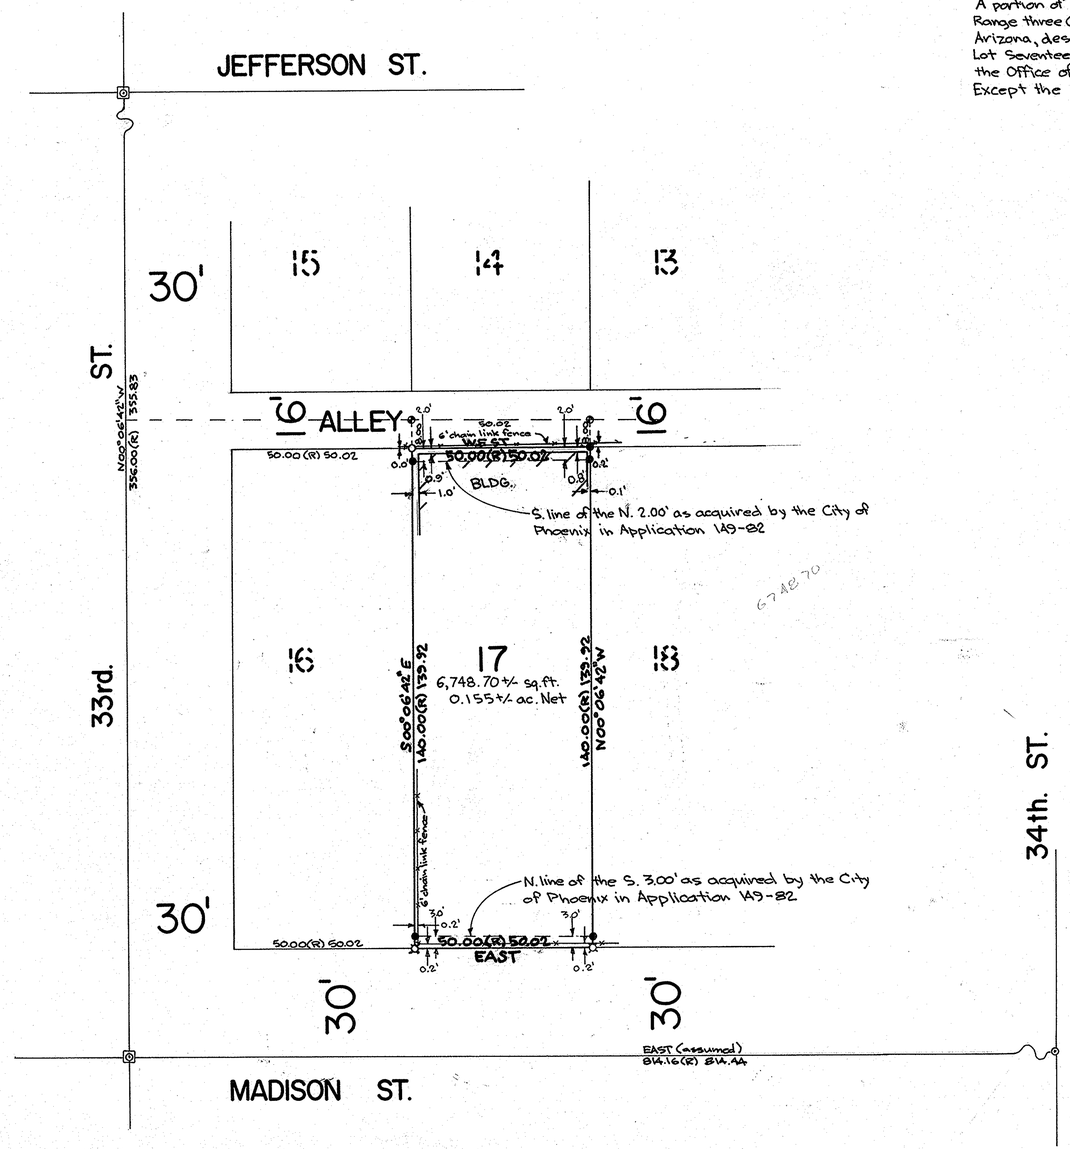

DIN# 67703-1

Scale 1"=20'

0' 20' 50' 100'

NO.	DATE	REVISION	BY	CK.

AFFILIATED SURVEYORS INTERNATIONAL
5002 South Tenth Street
Phoenix, Arizona 85040
243-3141

SCALE: 1"=20'
DESIGNED:
DRAWN: RCC
CHECKED:
DATE: Sept. 14, 1988
JOB NO.: 881012
SHEET 1 OF 1

REGISTERED LAND SURVEYOR CERTIFICATE NO. 14177 RONNIE L. FANNIN EXP. SUN. 12-31-88 ARIZONA U.S.A.

CLIENT:
Mr. John Ramirez
3308 E. Madison St.
Phoenix, Arizona 85034

Certificate

I hereby certify to Mr. John Ramirez that this survey was preformed on the ground and under my direction during the month of Oct., 1988 also, this survey is true and correct, all to the best of my knowledge and belief.

Ronnie L. Fannin, L.S. 14177