RESULTS of SURVEY
Maricopa County, Arizona

Legend

- ○ set ½" rebar
- ● nothing found or set
- (R) GLO record information (1901)

Legal Description

The West 260.00 feet of the East 522.00 feet of the East half of the Southwest quarter of the Southwest quarter (E2SW4SW4) of Section Twenty five (25), Township One (1) North, Range One (1) East of the Gila and Salt River Base and Meridian, Maricopa County, Arizona.

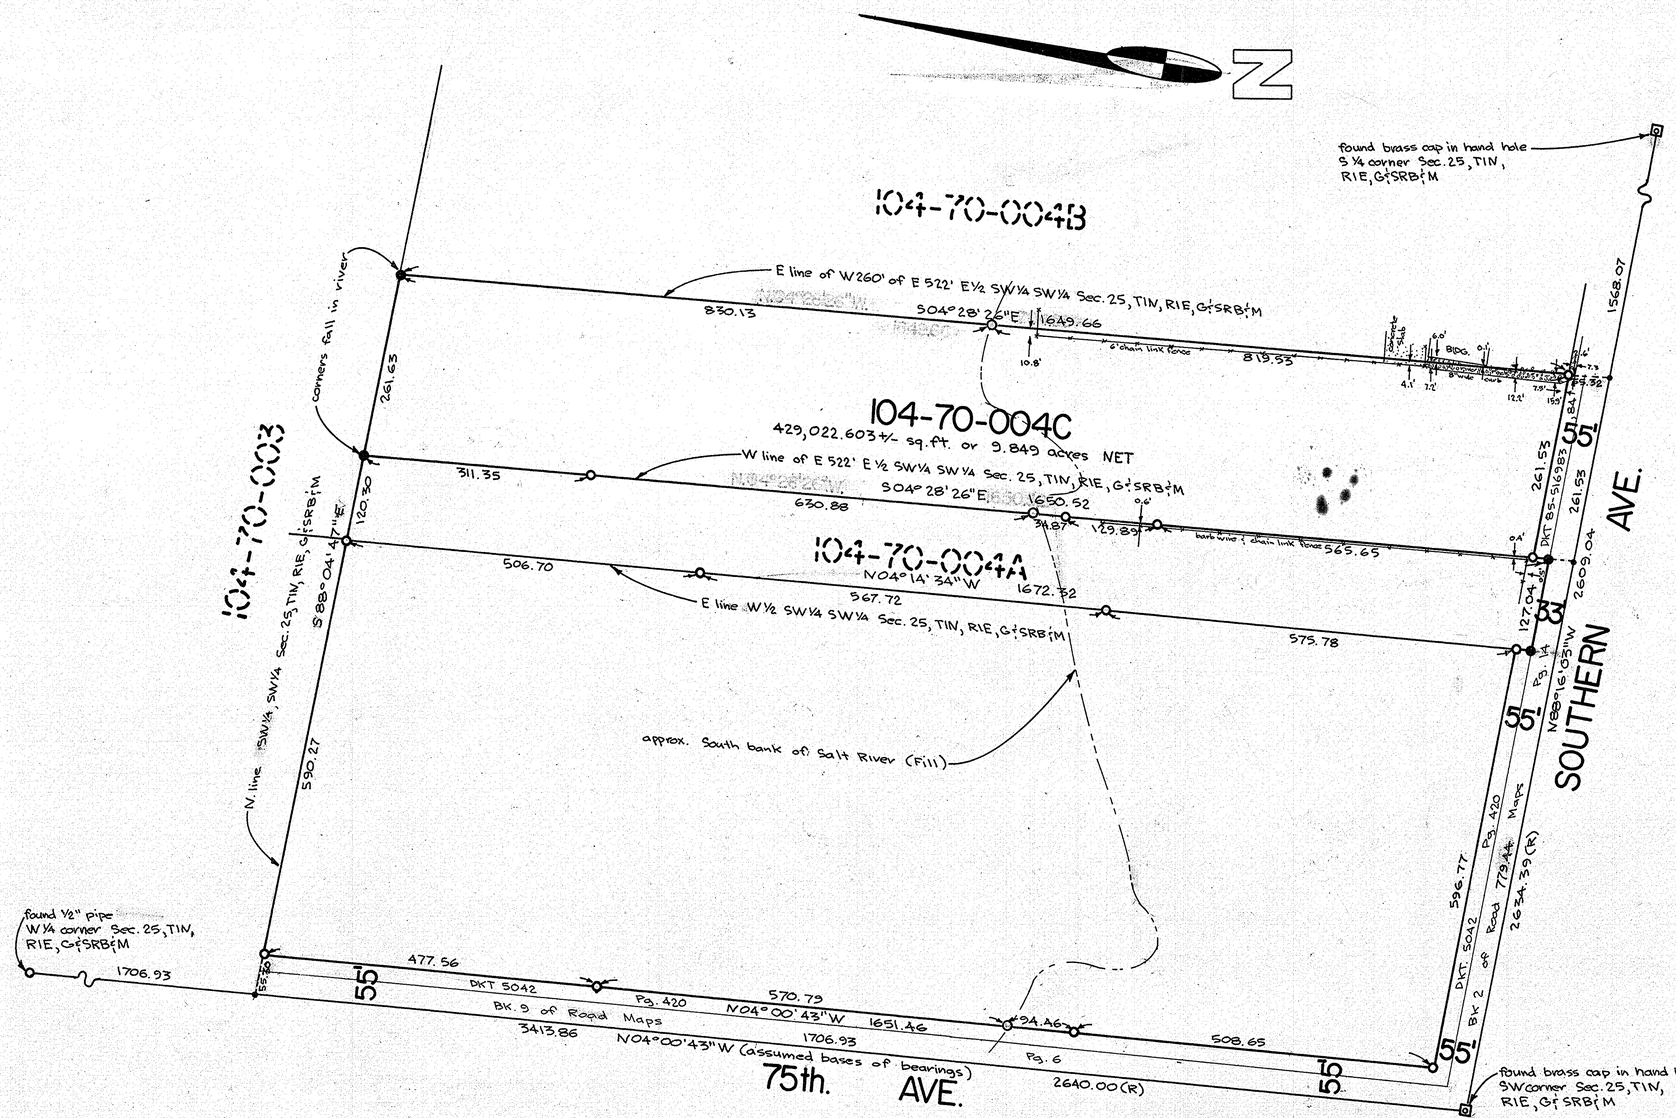

Vicinity Map

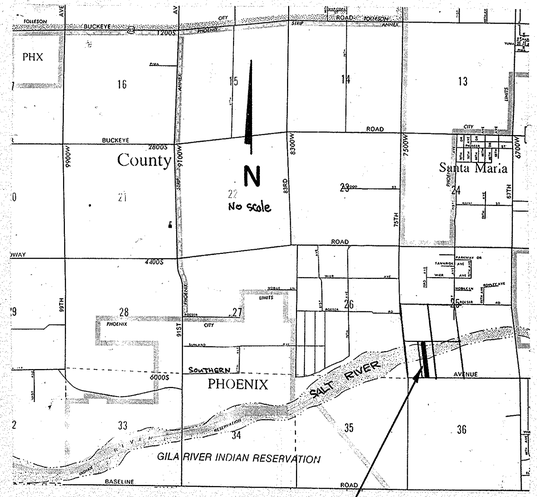

SITE

Scale 1" = 100'

0' 100' 250' 500'

DIN# 67704-1

NO.	DATE	REVISION	BY	CK.
1	11-2-88	changed certificate to Transamerica cert.		

Certificate

This is to certify that this map or plat and the survey on which it is based were made in accordance with "Minumum Standard Detail requirements for ALTA/ACSM Land Title Surveys", jointly established and adopted by ALTA and ACSM in March, 1986 and meets the accuracy requirements of a Class A Survey as defined therein.

Ronnie L. Fannin, L.S. 14177

5002 South Tenth Street
Phoenix, Arizona 85040
AFFILIATED SURVEYORS INTERNATIONAL 243-3141

REGISTERED LAND SURVEYOR CERTIFICATE NO. 14177 RONNIE L. FANNIN DATE SIGNED 10-19-88 ARIZONA, U.S.A.

CLIENT:
Blue Circle
2625 S. 19th. Ave.
Phoenix, Az. 85009
Attn; Mr. Laron Dewitt

SCALE: 1" = 100'
DESIGNED:
DRAWN:
CHECKED:
DATE: 10-21-88
JOB NO.: 881011B
SHEET 1 OF 1