RESULTS of SURVEY
Maricopa County, Arizona

Legend

- ⊡ found brass cap, flush
- (R) record information
- o set cap on found ½" rebar
- △ set marker cross on top of dooley wall
- ● nothing found or set

Legal Description

A portion of the SW¼ of Sec. 36, T1S, R3E, G&SRB&M, Maricopa County, Arizona; described as follow;
Lot Ten (10) of LAKEWOOD PARCEL TWENTY (20) as shown in the office of Maricopa County, Recorders, Maricopa County, Arizona, in Book 293 of Maps, page 44;
Subject to any easements of record.

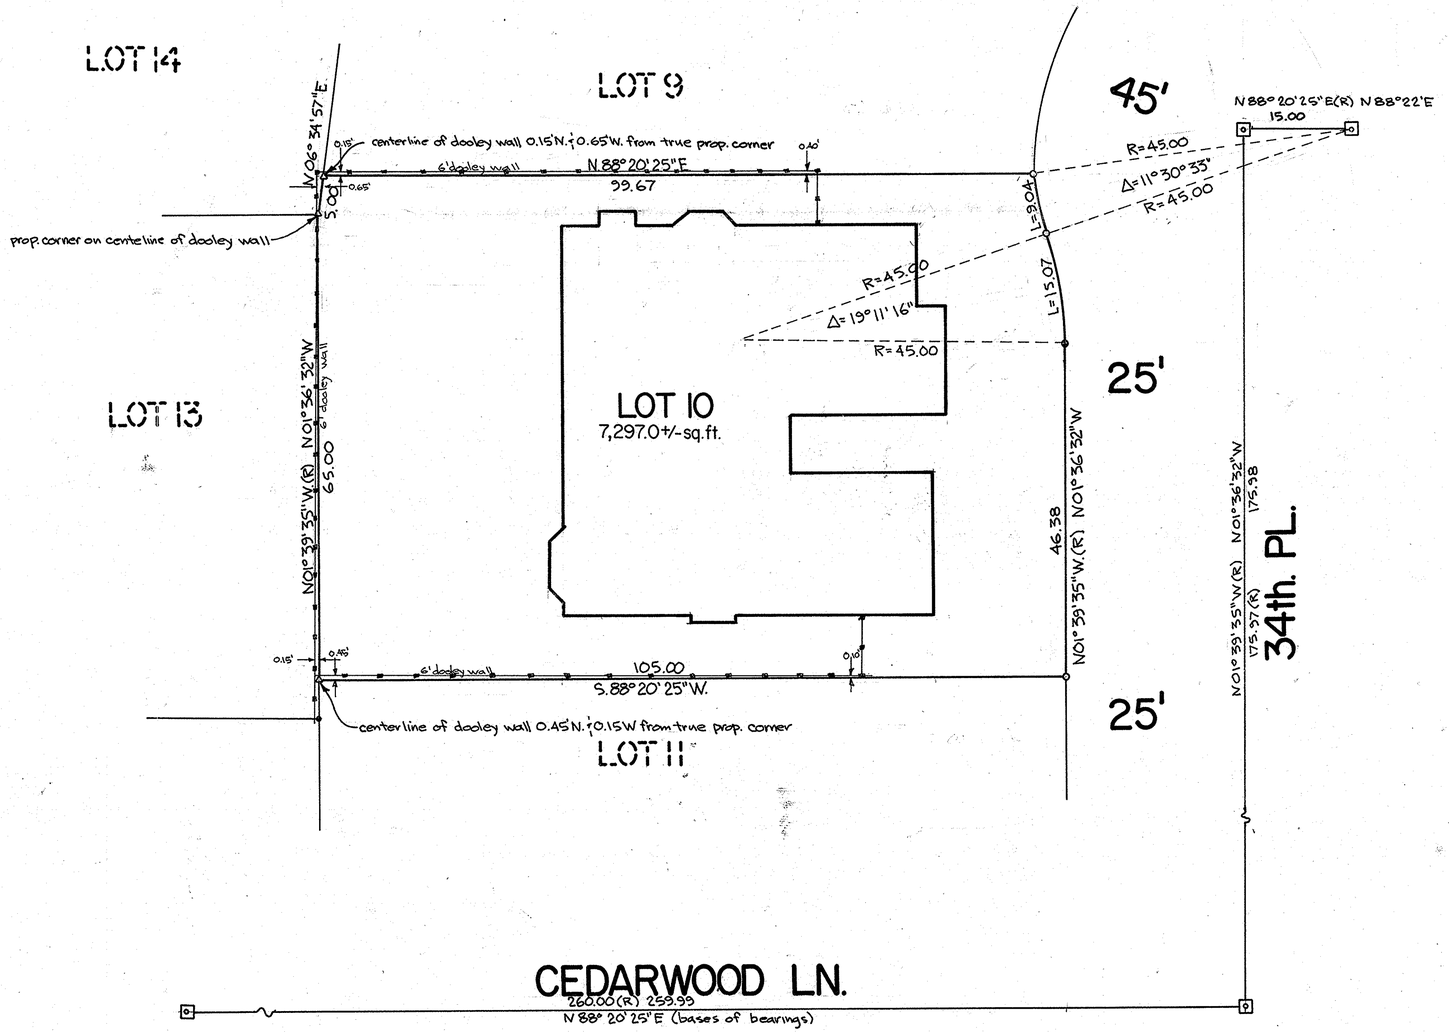

Vicinity Map

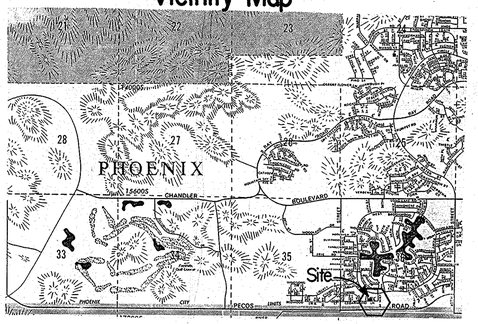

DIN # 67707-1

Scale 1" = 10'

0' 10' 25' 50'

Certificate

I hereby certify to Merrill Liebensberger that this survey was made on the ground and under my direction during the month of August, 1988 A.D.; and that this plat correctly shows the property lines and that there are no discrepancies, conflicts, encroachments, except as shown hereon: All to the best of my knowledge and belief.

Ronnie L. Fannin, L.S. 14177

NO.	DATE	REVISION	BY	CK.

AFFILIATED SURVEYORS INTERNATIONAL
5002 South Tenth Street
Phoenix, Arizona 85040
256-0335

REGISTERED LAND SURVEYOR CERTIFICATE NO. 14177 RONALD L. FANNIN 8-23-88 ARIZONA, U.S.A.

CLIENT:
Mr. Merrill Liebensberger
17006 S. 34th. Place
Phoenix, Arizona

SCALE: 1" = 10'
DESIGNED:
DRAWN:
CHECKED:
DATE: 8-22-88
JOB NO.: 880820
SHEET 1 OF 1
ML880820-50