RESULTS of SURVEY
Maricopa County, Arizona

Legend

- [found brass cap symbol] found brass cap
- O set ½" rebar
- (R) record information

Legal Description

A portion of the Southeast quarter of the Northwest quarter (SE¼NW¼) of Section 18, T.1N., R.3E., G.&SRB.&M., Maricopa County, Arizona described as follows:
LOT 16 of CLINT THOMAS HOMES, Book 48 of Maps, page 46 Maricopa County Recorders.

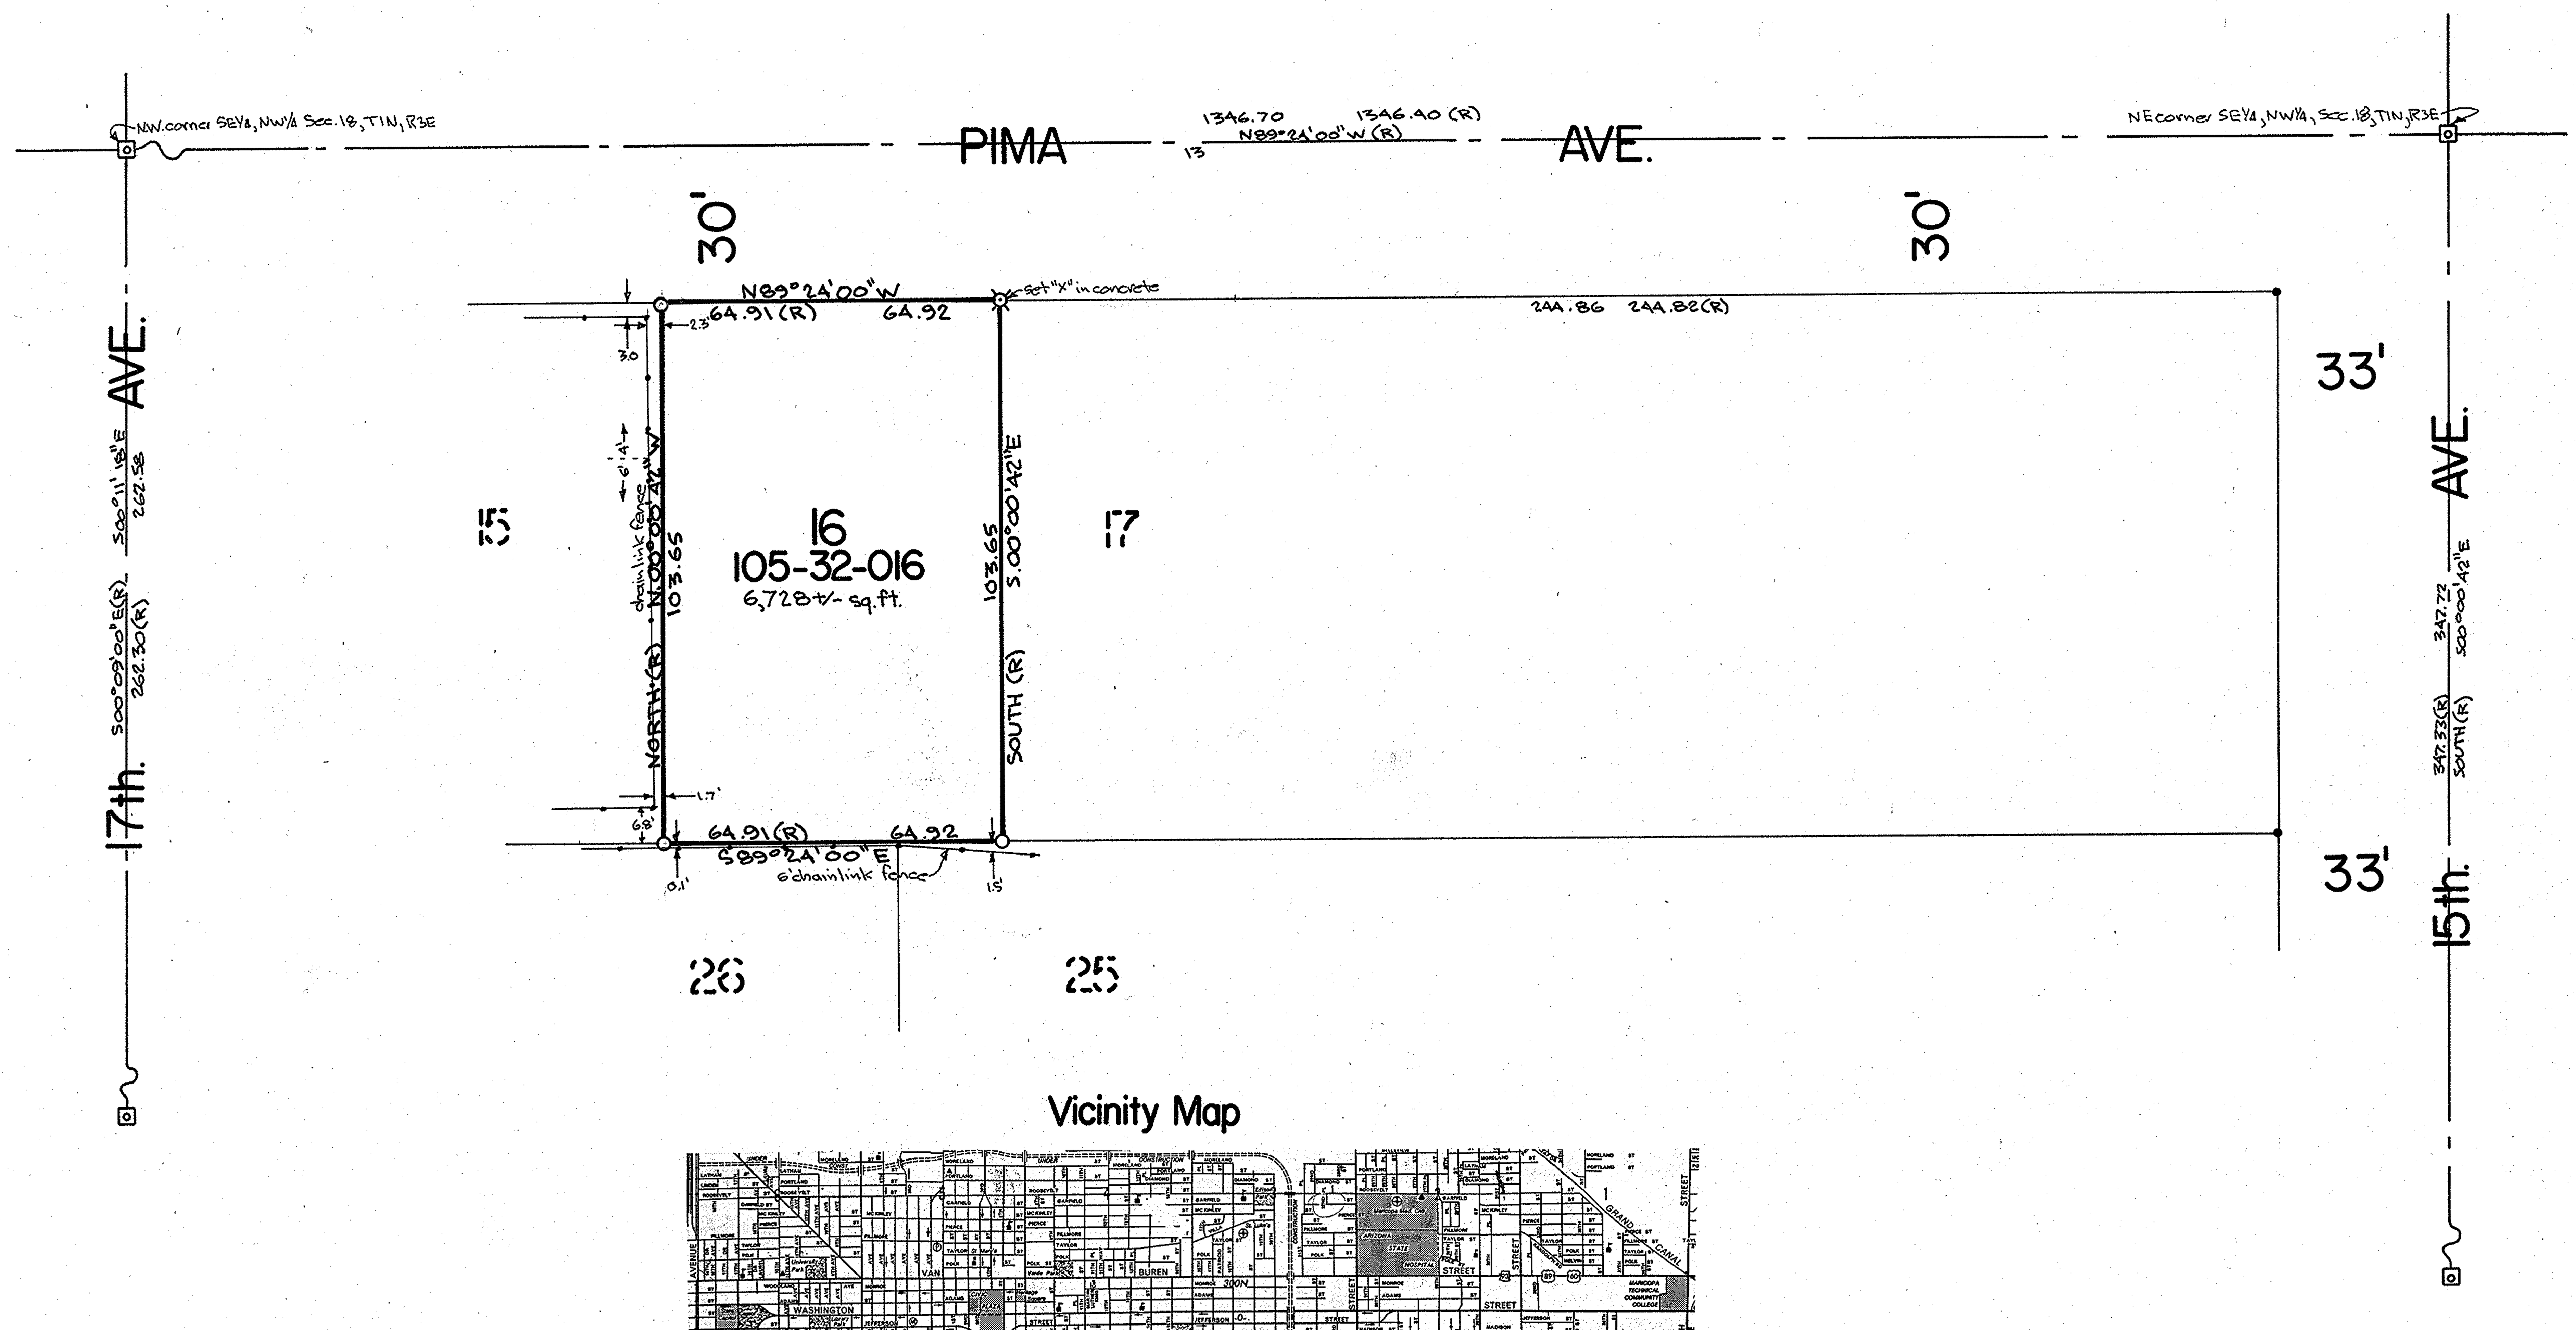

Scale 1"=20'

0' 20' 50' 100'

Vicinity Map

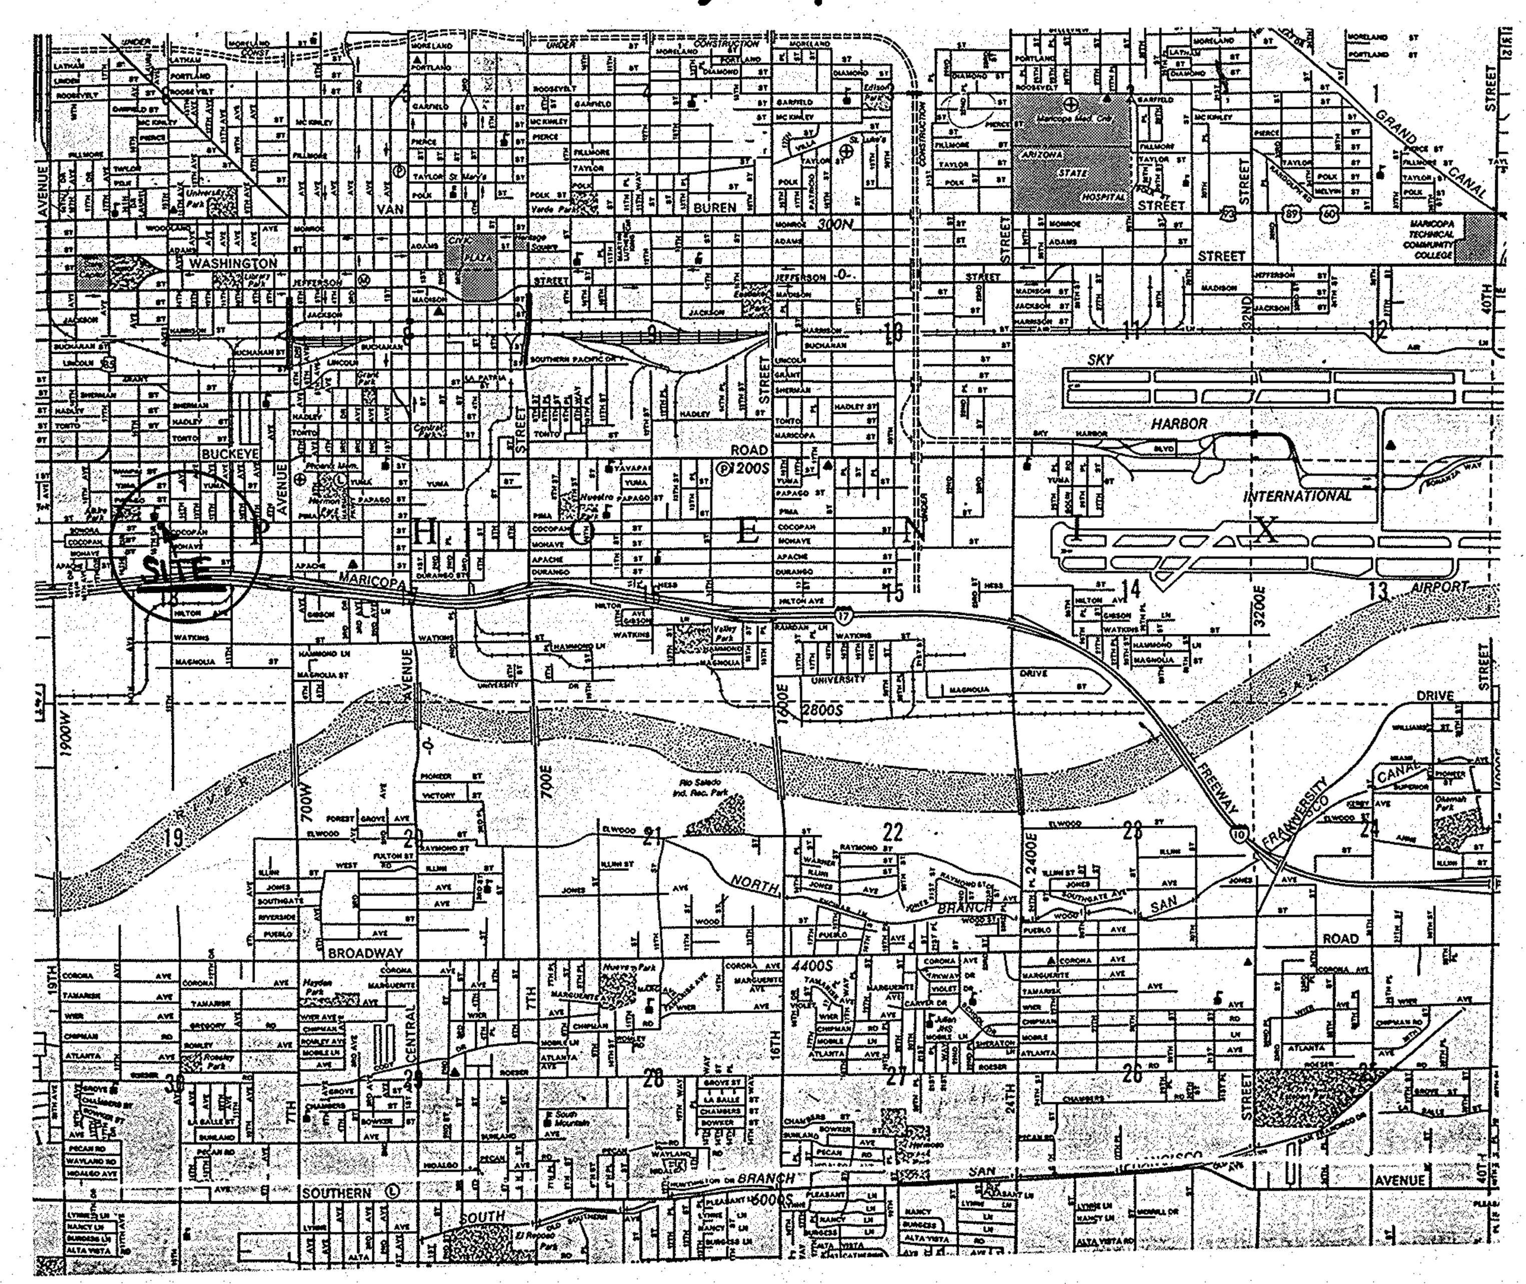

Certificate

I hereby certify that this survey was performed on the ground and under my direction during the month of September, 1988.

Ronnie L. Fannin, L.S. 14177

DIN# 67709-1

NO.	DATE	REVISION	BY	CK.

AFFILIATED SURVEYORS INTERNATIONAL
5002 South Tenth Street
Phoenix, Arizona 85040
243-3141

Registered Land Surveyor Certificate No. 14177 Ronnie L. Fannin, Arizona U.S.A., Date Signed 9-26-88

CLIENT:
Urban Colition West
4641 N. 12th Street
Phoenix, Arizona 85014
Attn: Mill Comstack 263-5600

SCALE: 1"=20'
DESIGNED:
DRAWN: [signature]
CHECKED: [initials]
DATE: 9-23-88
JOB NO.: 880917
SHEET 1 OF 1

UC880917-50

98760