Legend

⊙— found G.L.O. brass cap

o— set capped no.4 rebar

RESULTS OF SURVEY of the TOLTEC Placer Mining Claims
No.1 thru No. 32
Locate in Sec. 36, T.3N., R.5W. of the G.&S.R.B.&M., Maricopa County, ARIZONA

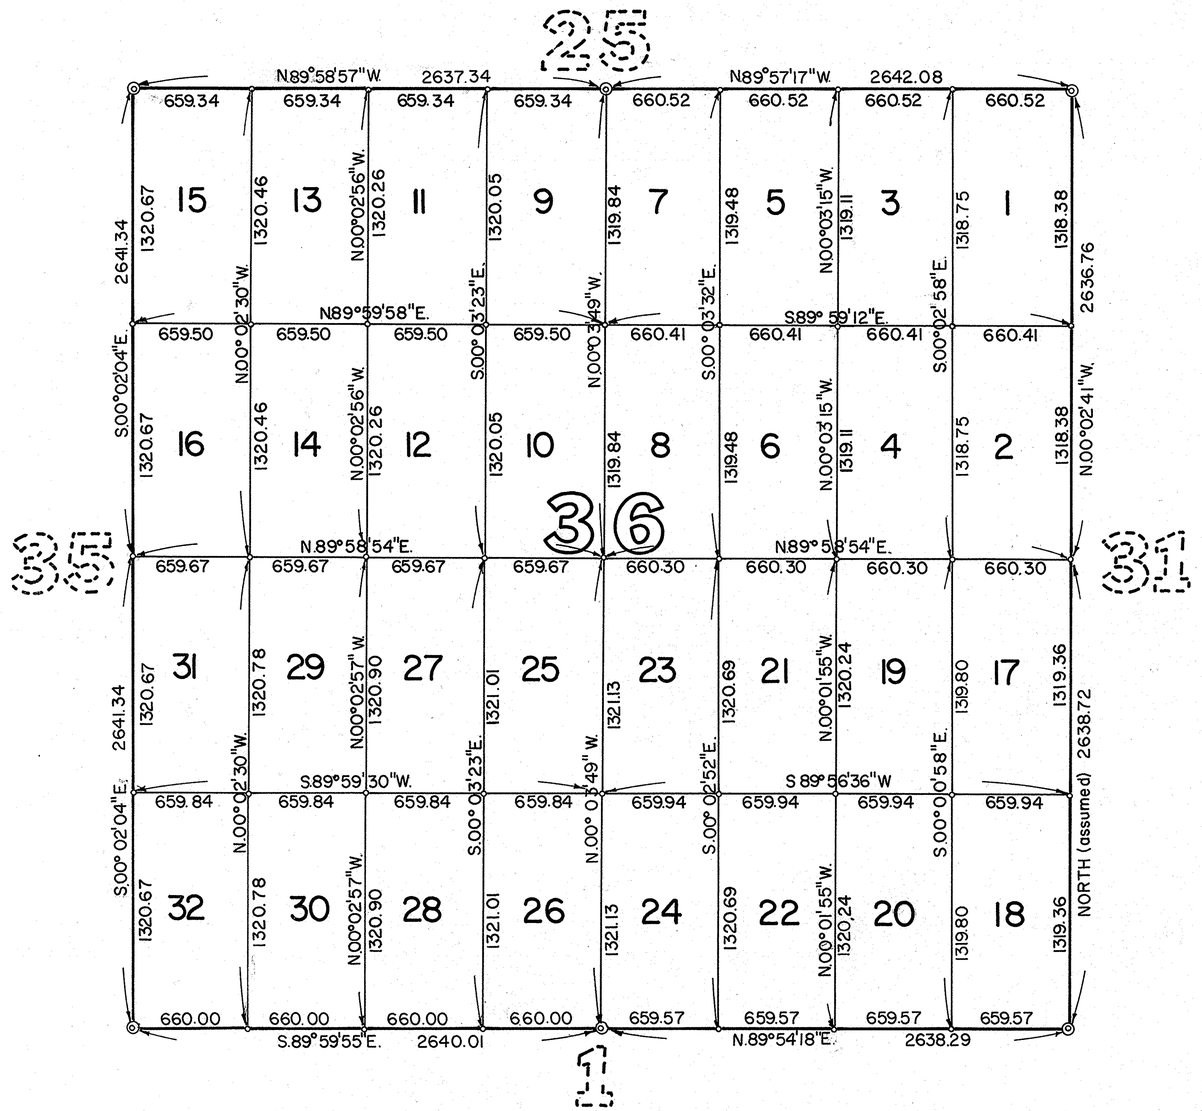

Legal Description

THIS IS NOT A SUB-DIVISION; FOR PLACER MINERAL RIGHTS ONLY. THAT PART OF SECTION THIRTY SIX (36), TOWNSHIP THREE (3) NORTH, RANGE FIVE (5) WEST OF THE GILA AND SALT RIVER BASE AND MERIDIAN, MARICOPA COUNTY, ARIZONA; MORE PARTICULARLY DESCRIBED AS FOLLOWS:

No. 1: THE E.½ OF THE N.E.¼ OF THE N.E.¼ OF SAID SECTION 36. CONTAINING 19.99± ACRES OF LAND.

No. 2: THE E.½ OF THE S.E.¼ OF THE N.E.¼ OF SAID SECTION 36. CONTAINING 19.99± ACRES OF LAND.

No. 3: THE W.½ OF THE N.E.¼ OF THE N.E.¼ OF SAID SECTION 36. CONTAINING 20.00± ACRES OF LAND.

No. 4: THE W.½ OF THE S.E.¼ OF THE N.E.¼ OF SAID SECTION 36. CONTAINING 20.00± ACRES OF LAND.

No. 5: THE E.½ OF THE N.W.¼ OF THE N.E.¼ OF SAID SECTION 36. CONTAINING 20.00± ACRES OF LAND.

No. 6: THE E.½ OF THE S.W.¼ OF THE N.E.¼ OF SAID SECTION 36. CONTAINING 20.00± ACRES OF LAND.

No. 7: THE W.½ OF THE N.W.¼ OF THE N.E.¼ OF SAID SECTION 36. CONTAINING 20.01± ACRES OF LAND.

No. 8: THE W.½ OF THE S.W.¼ OF THE N.E.¼ OF SAID SECTION 36. CONTAINING 20.01± ACRES OF LAND.

No. 9: THE E.½ OF THE N.E.¼ OF THE N.W.¼ OF SAID SECTION 36. CONTAINING 19.98± ACRES OF LAND.

No. 10: THE E.½ OF THE S.E.¼ OF THE N.W.¼ OF SAID SECTION 36. CONTAINING 19.99± ACRES OF LAND.

No. 11: THE W.½ OF THE N.E.¼ OF THE N.W.¼ OF SAID SECTION 36. CONTAINING 19.99± ACRES OF LAND.

No. 12: THE W.½ OF THE S.E.¼ OF THE N.W.¼ OF SAID SECTION 36. CONTAINING 19.99± ACRES OF LAND.

No. 13: THE E.½ OF THE N.W.¼ OF THE N.W.¼ OF SAID SECTION 36. CONTAINING 19.99± ACRES OF LAND.

No. 14: THE E.½ OF THE S.W.¼ OF THE N.W.¼ OF SAID SECTION 36. CONTAINING 19.99± ACRES OF LAND.

No. 15: THE W.½ OF THE N.W.¼ OF THE N.W.¼ OF SAID SECTION 36. CONTAINING 19.99± ACRES OF LAND.

No. 16: THE W.½ OF THE S.W.¼ OF THE N.W.¼ OF SAID SECTION 36. CONTAINING 20.00± ACRES OF LAND.

No. 17: THE E.½ OF THE N.E.¼ OF THE S.E.¼ OF SAID SECTION 36. CONTAINING 20.00± ACRES OF LAND.

No. 18: THE E.½ OF THE S.E.¼ OF THE S.E.¼ OF SAID SECTION 36. CONTAINING 19.99± ACRES OF LANF.

No. 19: THE W.½ OF THE N.E.¼ OF THE S.E.¼ OF SAID SECTION 36. CONTAINING 20.00± ACRES OF LAND.

No. 20: THE W.½ OF THE S.E.¼ OF THE S.E.¼ OF SAID SECTION 36. CONTAINING 19.99± ACRES OF LAND.

No. 21: THE E.½ OF THE N.W.¼ OF THE S.E.¼ OF SAID SECTION 36. CONTAINING 20.01± ACRES OF LAND.

No. 22: THE E.½ OF THE S.W.¼ OF THE S.E.¼ OF SAID SECTION 36. CONTAINING 20.00± ACRES OF LAND.

No. 23: THE W.½ OF THE N.W.¼ OF THE S.E.¼ OF SAID SECTION 36. CONTAINING 20.02± ACRES OF LAND.

No. 24: THE W.½ OF THE S.W.¼ OF THE S.E.¼ OF SAID SECTION 36. CONTAINING 20.01± ACRES OF LAND.

No. 25: THE E.½ OF THE N.E.¼ OF THE S.W.¼ OF SAID SECTION 36. CONTAINING 20.01± ACRES OF LAND.

No. 26: THE E.½ OF THE S.E.¼ OF THE S.W.¼ OF SAID SECTION 36. CONTAINING 20.01± ACRES OF LAND.

No. 27: THE W.½ OF THE N.E.¼ OF THE S.W.¼ OF SAID SECTION 36. CONTAINING 20.01± ACRES OF LAND.

No. 28: THE W.½ OF THE S.E.¼ OF THE S.W.¼ OF SAID SECTION 36. CONTAINING 20.01± ACRES OF LAND.

No. 29: THE E.½ OF THE N.W.¼ OF THE S.W.¼ OF SAID SECTION 36. CONTAINING 20.00± ACRES OF LAND.

No. 30: THE E.½ OF THE S.W.¼ OF THE S.W.¼ OF SAID SECTION 36. CONTAINING 20.01± ACRES OF LAND.

No. 31: THE W.½ OF THE N.W.¼ OF THE S.W.¼ OF SAID SECTION 36. CONTAINING 20.00± ACRES OF LAND.

No. 32: THE W.½ OF THE S.W.¼ OF THE S.W.¼ OF SAID SECTION 36. CONTAINING 20.01± ACRES OF LAND.

DIN # 67716-1

N

Scale 1" = 400'

400' 1000' 2000'

Certificate

I hereby certify that this survey was performed on the ground under my direction during the month of August, 1986 A.D.

Ronnie L. Fannin, L.S. 14177

NO.	DATE	REVISION	BY	CK.

5002 South Tenth Street
Phoenix, Arizona 85040

AFFILIATED SURVEYORS INTERNATIONAL 256-0335

REGISTERED LAND SURVEYOR CERTIFICATE NO. 14177 RONNIE L. FANNIN ARIZONA, U.S.A.

CLIENT:

C & W Mining
P.O. Box 566
Buckeye, Arizona 85326

SCALE: 1" = 400
DESIGNED:
DRAWN: J. Livingston
CHECKED:
DATE: 9-2-86
JOB NO.: JH 860802

SHEET 1 OF 1