RESULTS of SURVEY
Maricopa County, Arizona
of the
ARIZONA CANAL DIVERSION CHANNEL

Legend

- found brass cap in hand hole
- found 1/2" rebar, flush with pavement
- set 1/2" rebar with plastic cap marked RL Fannin LS14177 with "T" post
- nothing found or set
- (R) record information
- (R 28-42 or 47-24) record information as per Book 28 or 47, Page 42 or 24 MCR
- (FC) record information as per Flood Control' legal' description

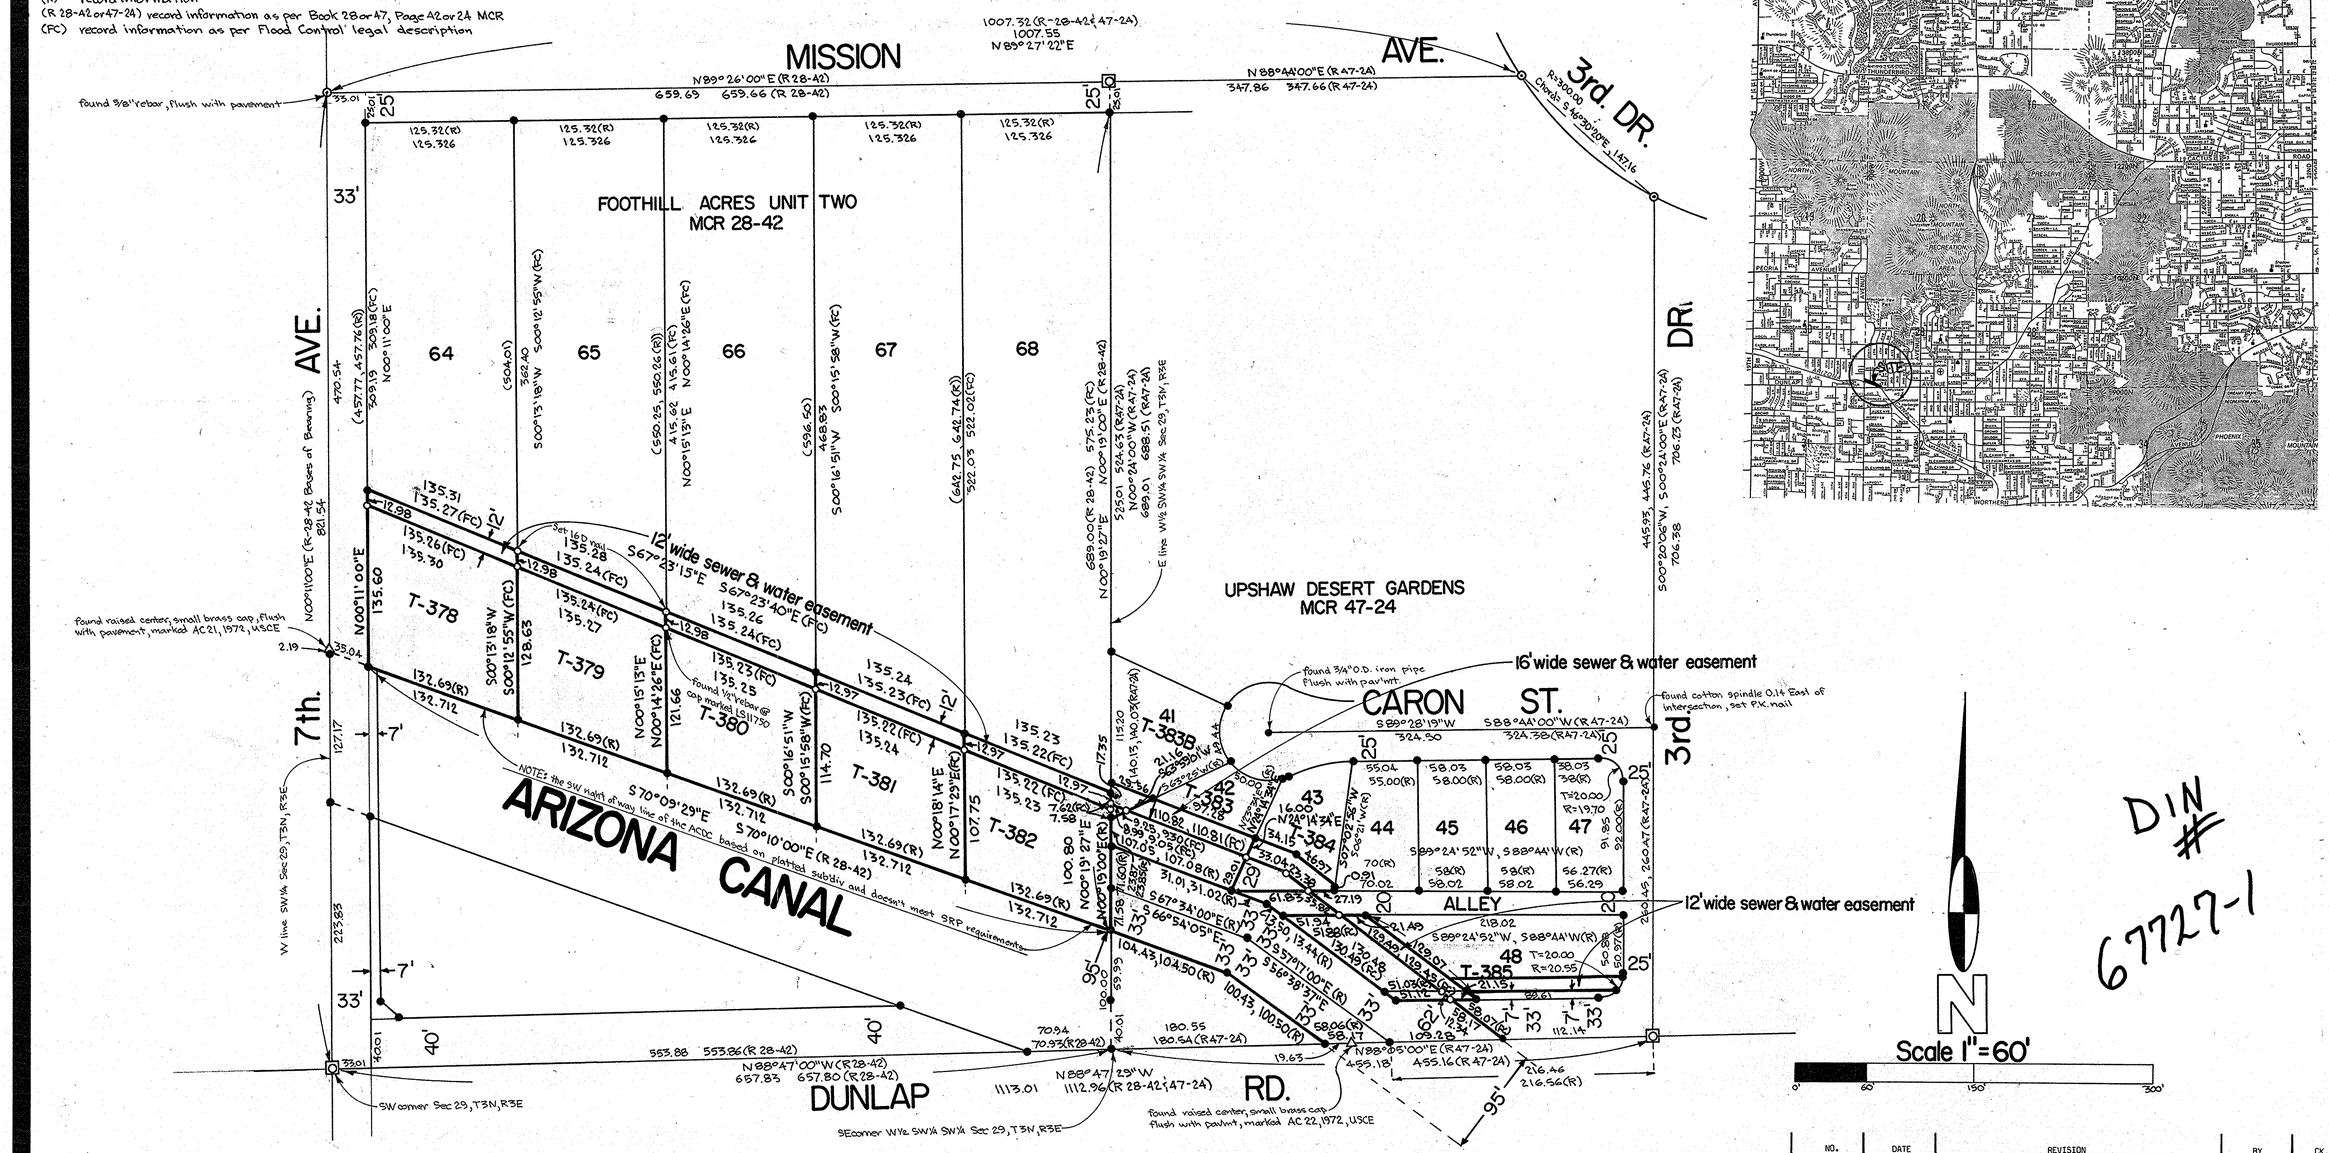

Vicinity Map

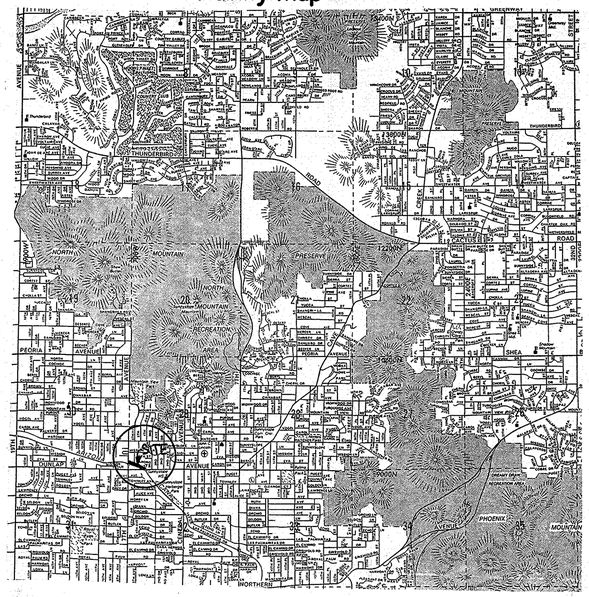

DIN # 67727-1

Certificate

I hereby certify to Flood Control Dist. of Maricopa Co. that this survey was made on the ground and under my direction during the month of February & March, 1988 A.D.; and that this plat correctly shows the property lines and that there are no discrepancies, conflicts, encroachments, except as shown hereon: All to the best of my knowledge and belief.

Ronnie L. Fannin, L.S. 14177

NO.	DATE	REVISION	BY	CK.

AFFILIATED SURVEYORS INTERNATIONAL
5002 South Tenth Street
Phoenix, Arizona 85040
243-3141

CLIENT:
Flood Control Dist. of Maricopa Co.
3335 W. Durango St.
Phoenix, Arizona
Attn: Lands Dept.

SCALE: 1" = 60'
DESIGNED:
DRAWN:
CHECKED:
DATE: 2-29-88
JOB NO.: 880218
SHEET 1 OF 1