RESULTS of SURVEY
Maricopa County, Arizona

Legend

- ◎ found ½" pipe
- ● nothing found or set
- o set ½" rebar with plastic cap
- (R) record information
- ▲ telephone J. box
- GF grapefruit tree
- OR orange
- EG everygreen
- PN pine
- FT fruit
- oleander hedge

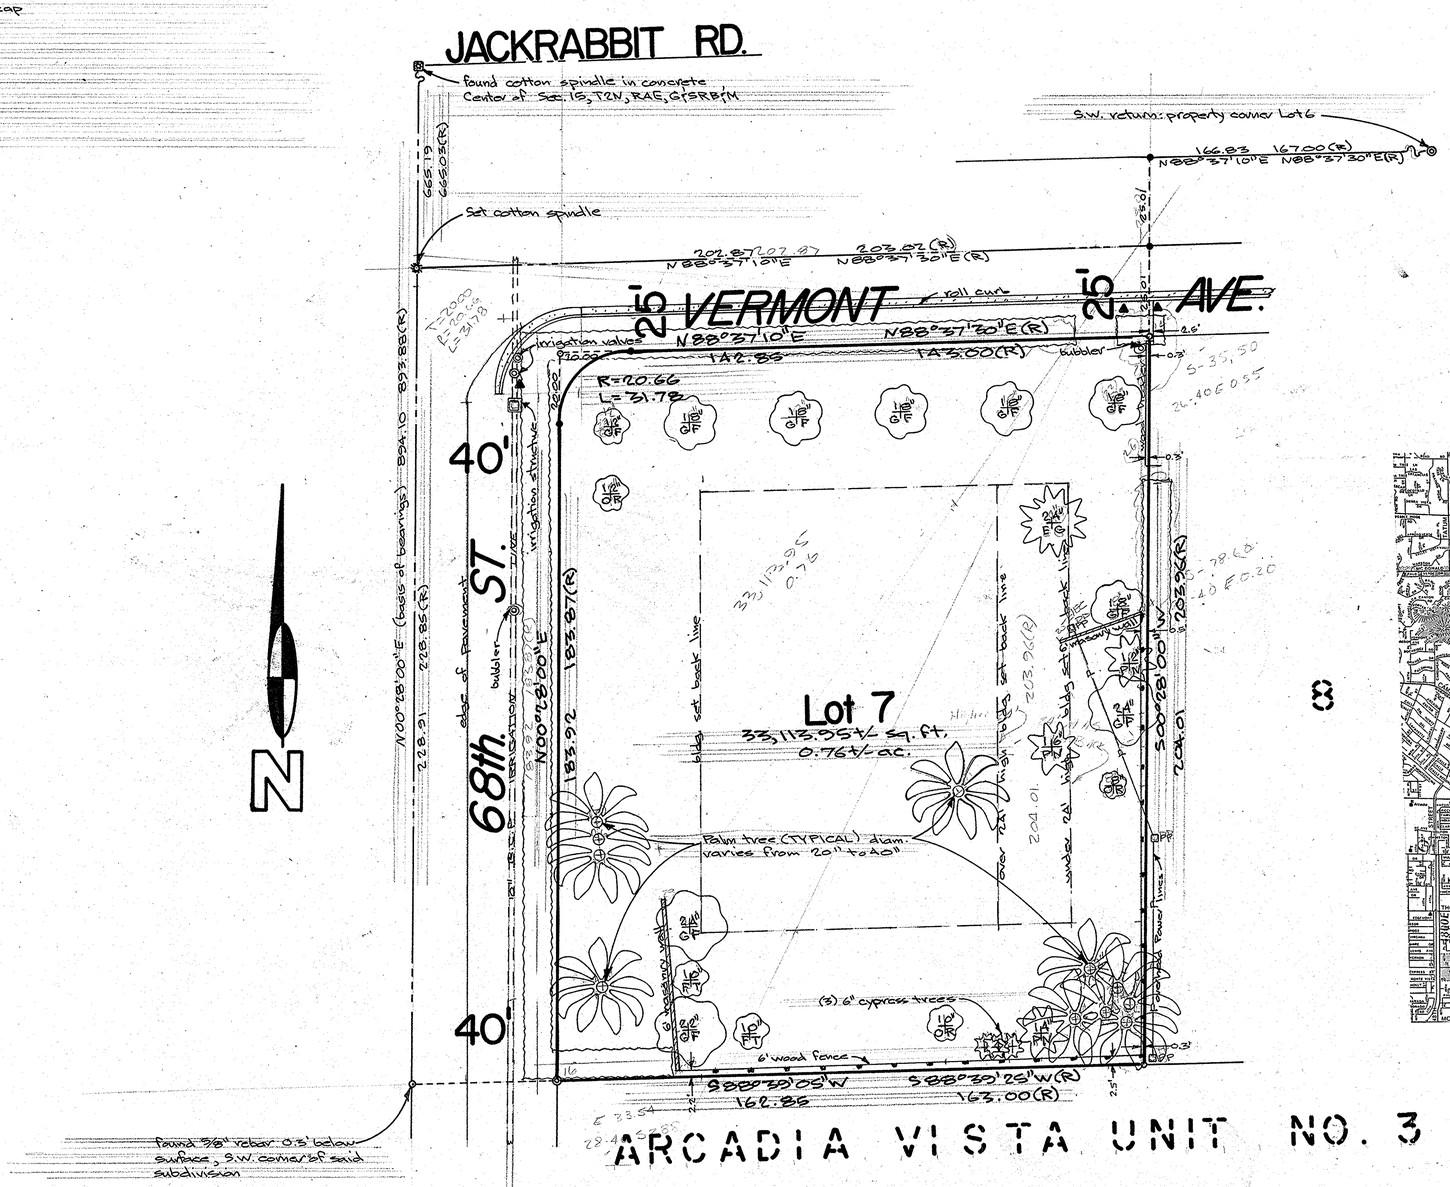

Legal Description

A portion of the West half of the Northwest quarter of the Soutneast quarter (W2NW4SE4) of Section Fifteen (15), Township Two (2) North, Range Four (4) East of the Gila and Salt River Base and Meridian, Maricopa County, Arizona, described as follows:

Lot seven (7) of San Marino Villa as recorded in Book 88 of Maps, page 38 Maricopa County Recorders, and

Subject to any easement of record.

Vicinity Map

SCALE ← 1 mile →

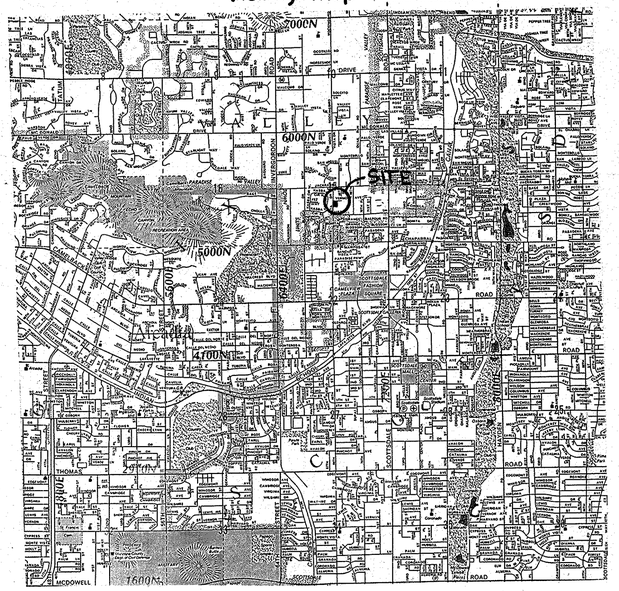

Scale 1" = 20'

0' 20' 50' 100'

NO.	DATE	REVISION	BY	CK.

Certificate

I hereby certify to Mr. Jack Cardon that this survey was made on the ground and under my direction during the month of February, 1993 A.D.; and that this plat correctly shows the property lines and that there are no discrepancies, conflicts, encroachments, except as shown hereon: All to the best of my knowledge and belief.

DIN # 67732-1

Ronnie L. Fannin, L.S. 14177

5002 South Tenth Street
Phoenix, Arizona 85040
AFFILIATED SURVEYORS INTERNATIONAL 243-3141

CLIENT:
Mr. Jack Cardon
7800 E. San Miguel
Scottsdale, Arizona
85250

SCALE: 1" = 20'
DESIGNED:
DRAWN: RLF
CHECKED:
DATE: Feb. 3, 1993
JOB NO.: 2930128
SHEET 1 OF 1