134939

RESULTS of SURVEY

Maricopa County, Arizona

Legend

- found brass cap in hand hole
- found brass cap flush with surface
- set ½" rebar
- Set "P.K." nail
- nothing found or set
- (R) record information

Legal Description

A PORTION of the NW¼ of Sec. 30, T.1N., R.3E., G.&S.R.B.&M., Maricopa County, Arizona, described as follows:
LOT 28 of HOMEOWNERS ESTATES as shown in the office of the recorder in Bk. 47 of Maps, Pg. 2 Maricopa County, Arizona.
EXCEPT the South 100.00 feet thereof.
Subject to any easements of record.

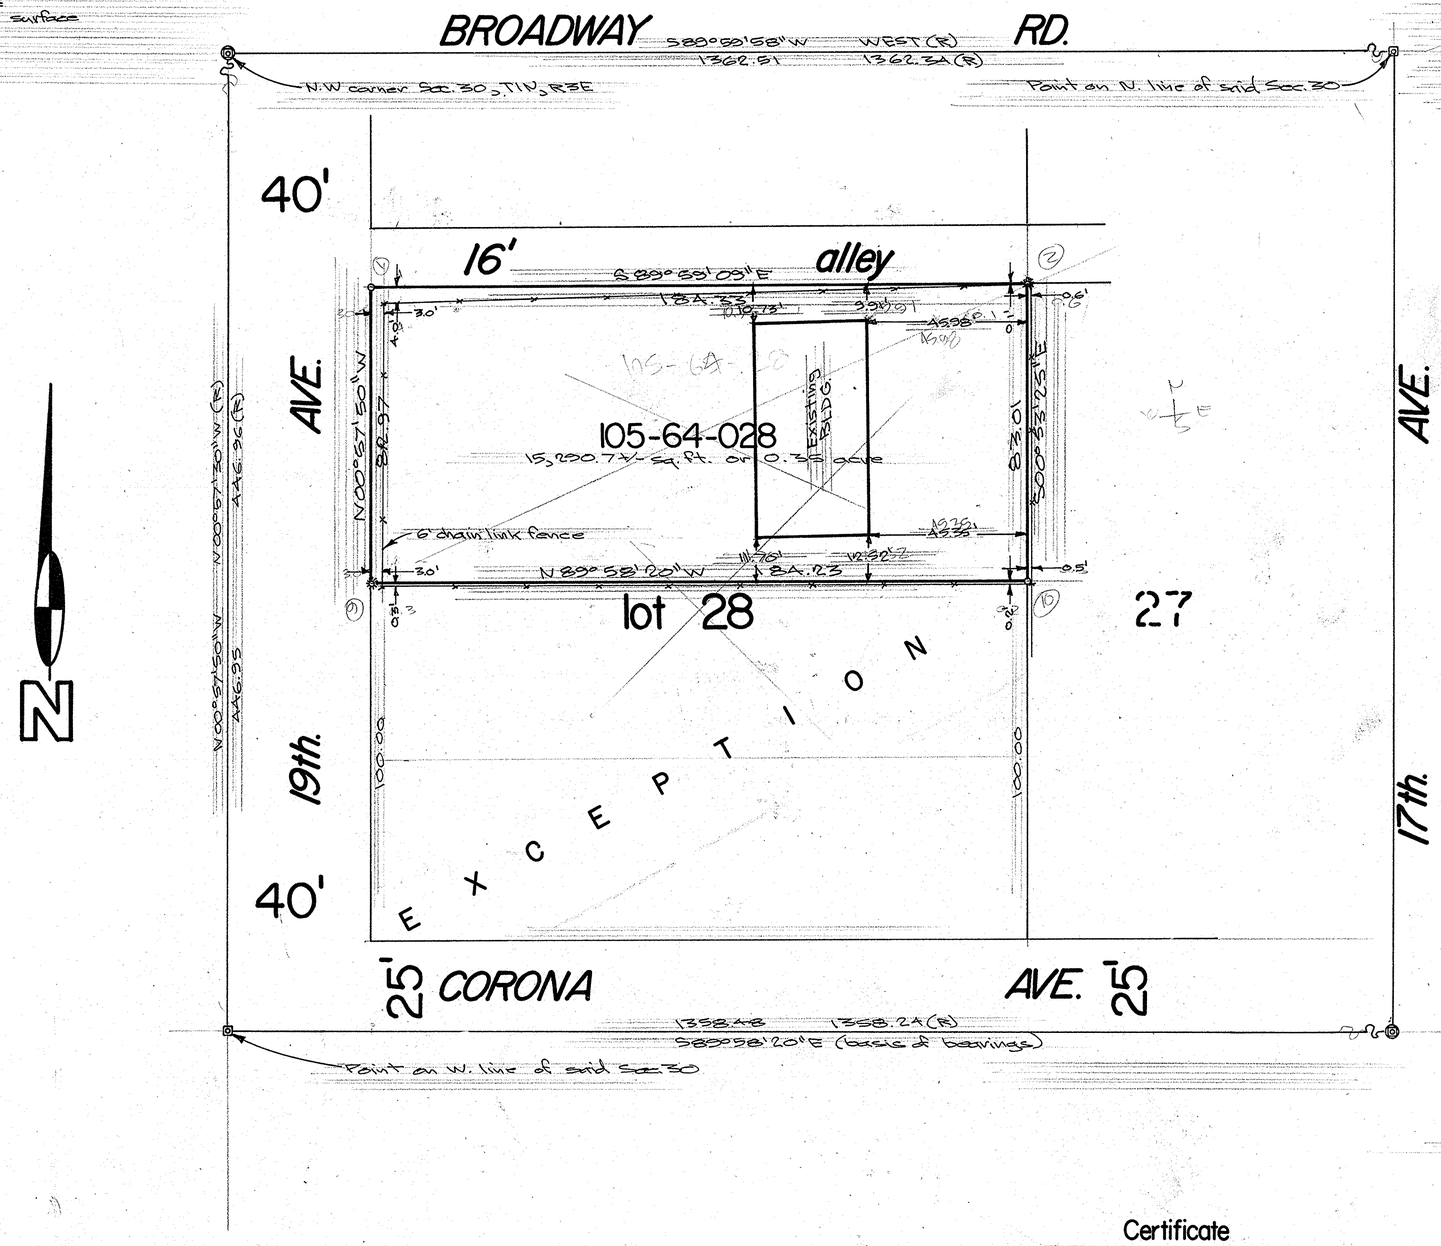

DIN # 67733-1

Scale 1" = 20'

0' 20' 40' 100'

NO.	DATE	REVISION	BY	CK.
1	11-16-93	Locate BLDG	RLF	

Certificate

I hereby certify to Mr. John Sacco that this survey was made on the ground and under my direction during the month of Aug, 1993 A.D.; and that this plat correctly shows the property lines and that there are no discrepancies, conflicts, encroachments, except as shown hereon: All to the best of my knowledge and belief.

REGISTERED LAND SURVEYOR CERTIFICATE NO. 14177 RONNIE L. FANNIN Signed 11/16/93 ARIZONA U.S.A.

Ronnie L. Fannin, L.S. 14177

5002 South Tenth Street
Phoenix, Arizona 85040
AFFILIATED SURVEYORS INTERNATIONAL 243-3141

CLIENT: John Sacco, Nicole Trust
% Engine Warehouse Inc.
1395 N. 19th AVE.
Phoenix, Arizona

SCALE: 1" = 20'
DESIGNED:
DRAWN: RLF
CHECKED:
DATE: Aug. 27, 1993
JOB NO.: 93308.26
SHEET 1 OF 1