RESULTS of SURVEY

Maricopa County, Arizona

Legend

- ○ Set ½" rebar capped LS14177
- ⊙ Found ½" rebar
- (R) Record information

Legal Description

The East 198.00 feet of the East half of the Northeast quarter of the Northeast quarter of the Northwest quarter (E2NE4NE4NW4) of Section Twenty (20) Township Three (3) North, Range Two (2) East of the Gila and Salt River Base and Meridian, Maricopa County, Arizona;

EXCEPT the North Half (N2) thereof.

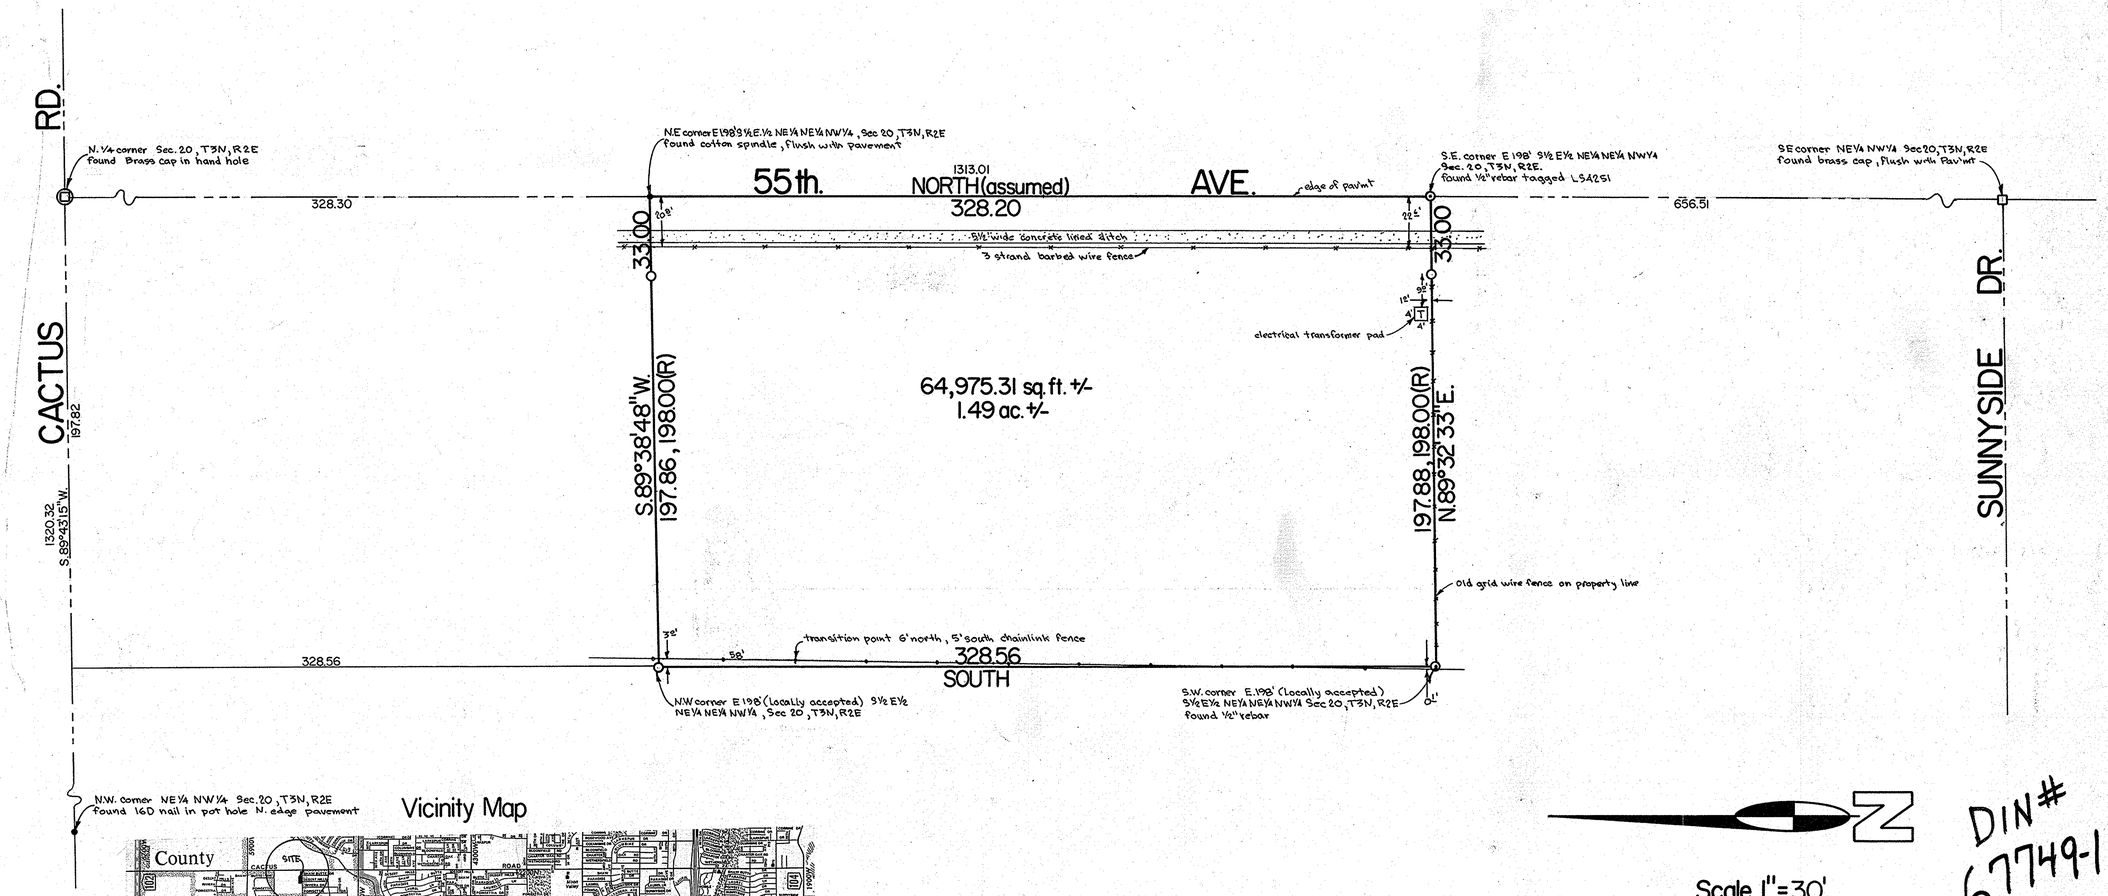

Vicinity Map

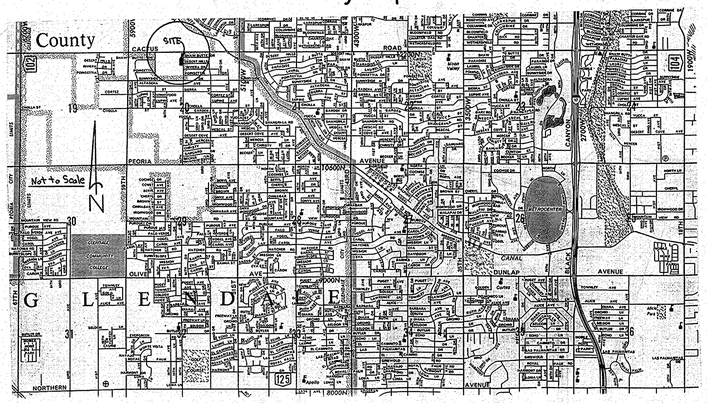

Certificate

I hereby certify to Marshall Downen that this survey was made on the ground and under my direction during the month of January, 1988 A.D.; and that this plat correctly shows the property lines and that there are no discrepancies, conflicts, encroachments, except as shown hereon: All to the best of my knowledge and belief.

Ronnie L. Fannin, L.S. 14177

Scale 1"=30'

0' 30' 75' 150'

DIN# 67749-1

NO.	DATE	REVISION	BY	CK.

5002 South Tenth Street
Phoenix, Arizona 85040

AFFILIATED SURVEYORS INTERNATIONAL 256-0335

REGISTERED LAND SURVEYOR CERTIFICATE NO. 14177 RONNIE L. FANNIN Date Signed 1-18-88 ARIZONA U.S.A.

CLIENT:

Marshall Downen

12020 N. 55th. Avenue

Glendale, Arizona

SCALE: 1"=30'

DESIGNED:

DRAWN:

CHECKED:

DATE: 1-18-88

JOB NO.: 880111

SHEET 1 OF 1

File MD870111-80DS