RESULTS of SURVEY
Maricopa County, Arizona

Legend

- found brass cap in hand hole
- set P.K. nail in asphalt
- (R) record information

Legal Description

A portion of the Northeast quarter of the Northwest quarter or the Northeast quarter (NE¼NW¼NE¼) of Section Twenty seven (27) Township Two (2) North, Range Four (4) East of the Gila and Salt River Base and Meridian, Maricopa County, Arizona, more particuarly described as follows:

The West half of Lot 5, and the East half of Lot 8, and all of Lots 6 and 7, Block 1, TAYLORS ADDITION TO SCOTTSDALE, according to Book 22 of Maps, page 3, records of Maricopa County, Arizona.

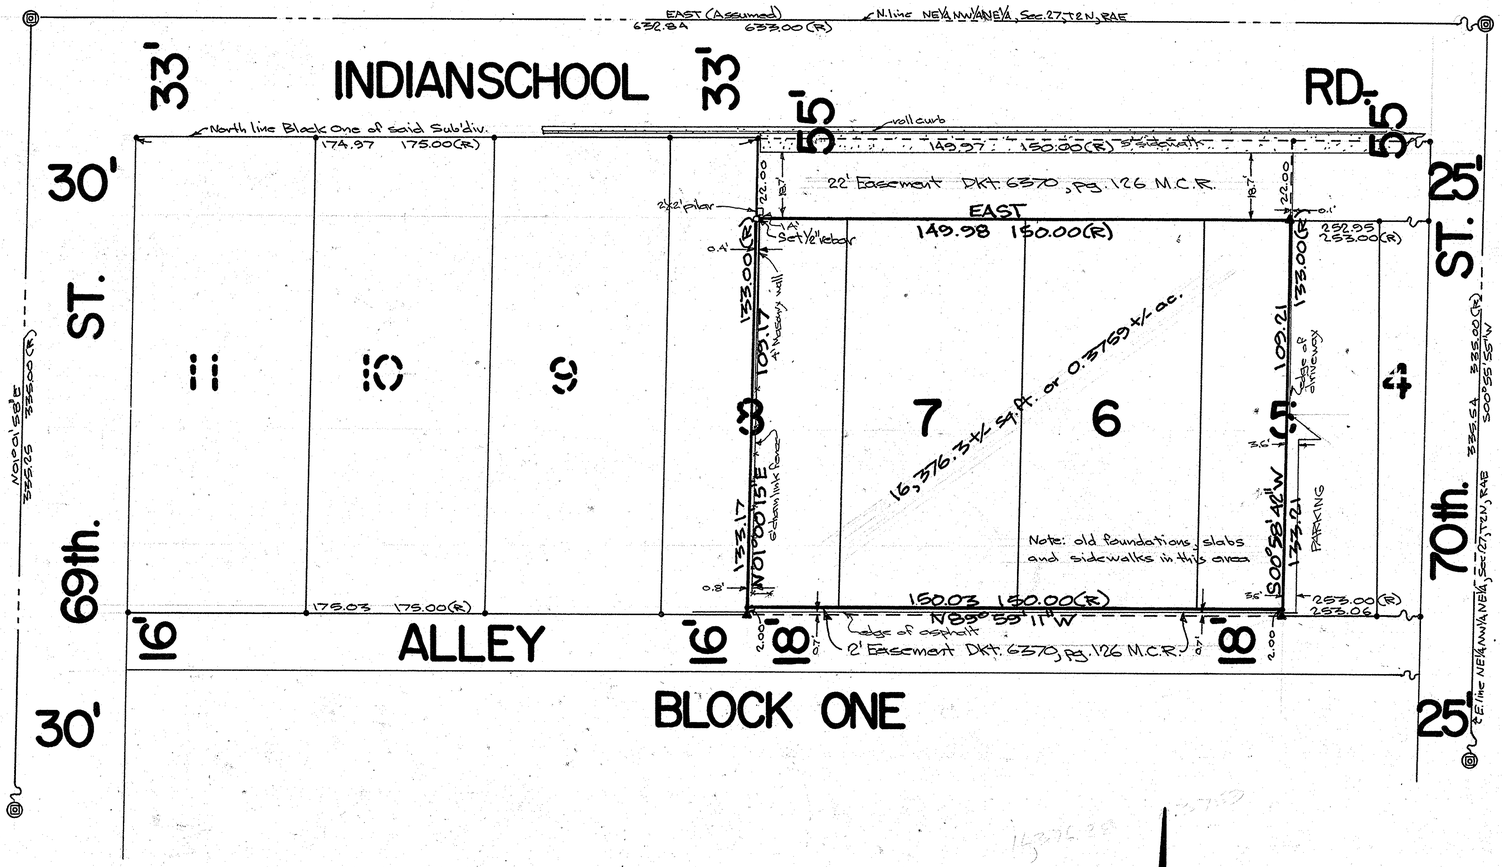

DIN#
67754-1

N

Scale 1" = 20'

0' 20' 50' 100'

NO.	DATE	REVISION	BY	CK.

Certificate

To: Founders Title Insurance Agency, Inc. and Cutting Corner, Inc.

This is to certify that this map or plat and the survey on which it is based were made in accordance with "Minimum Standard Detail requirements for ALTA/ACSM Land Title Surveys," jointly established and adopted by ALTA and ACSM in 1988; meets the accuracy requirements of a Class A Survey, as defined therein, and includes Items of Table 3 thereof.

Ronnie L. Fannin, L.S. 14177

5002 South Tenth Street
Phoenix, Arizona 85040

AFFILIATED SURVEYORS INTERNATIONAL 243-3141

CLIENT:
Realty Executives Int'l.
4427 N. 36th. Street
Phoenix, Arizona 85018
Attn: Mr. Bill Boushard

SCALE: 1" = 20'
DESIGNED:
DRAWN: RLF
CHECKED:
DATE: Feb. 6, 1992
JOB NO.: PB920202
SHEET 1 OF 1