RESULTS of SURVEY
Maricopa County, Arizona

Legend
Set 1/2" rebar at all prop. corners

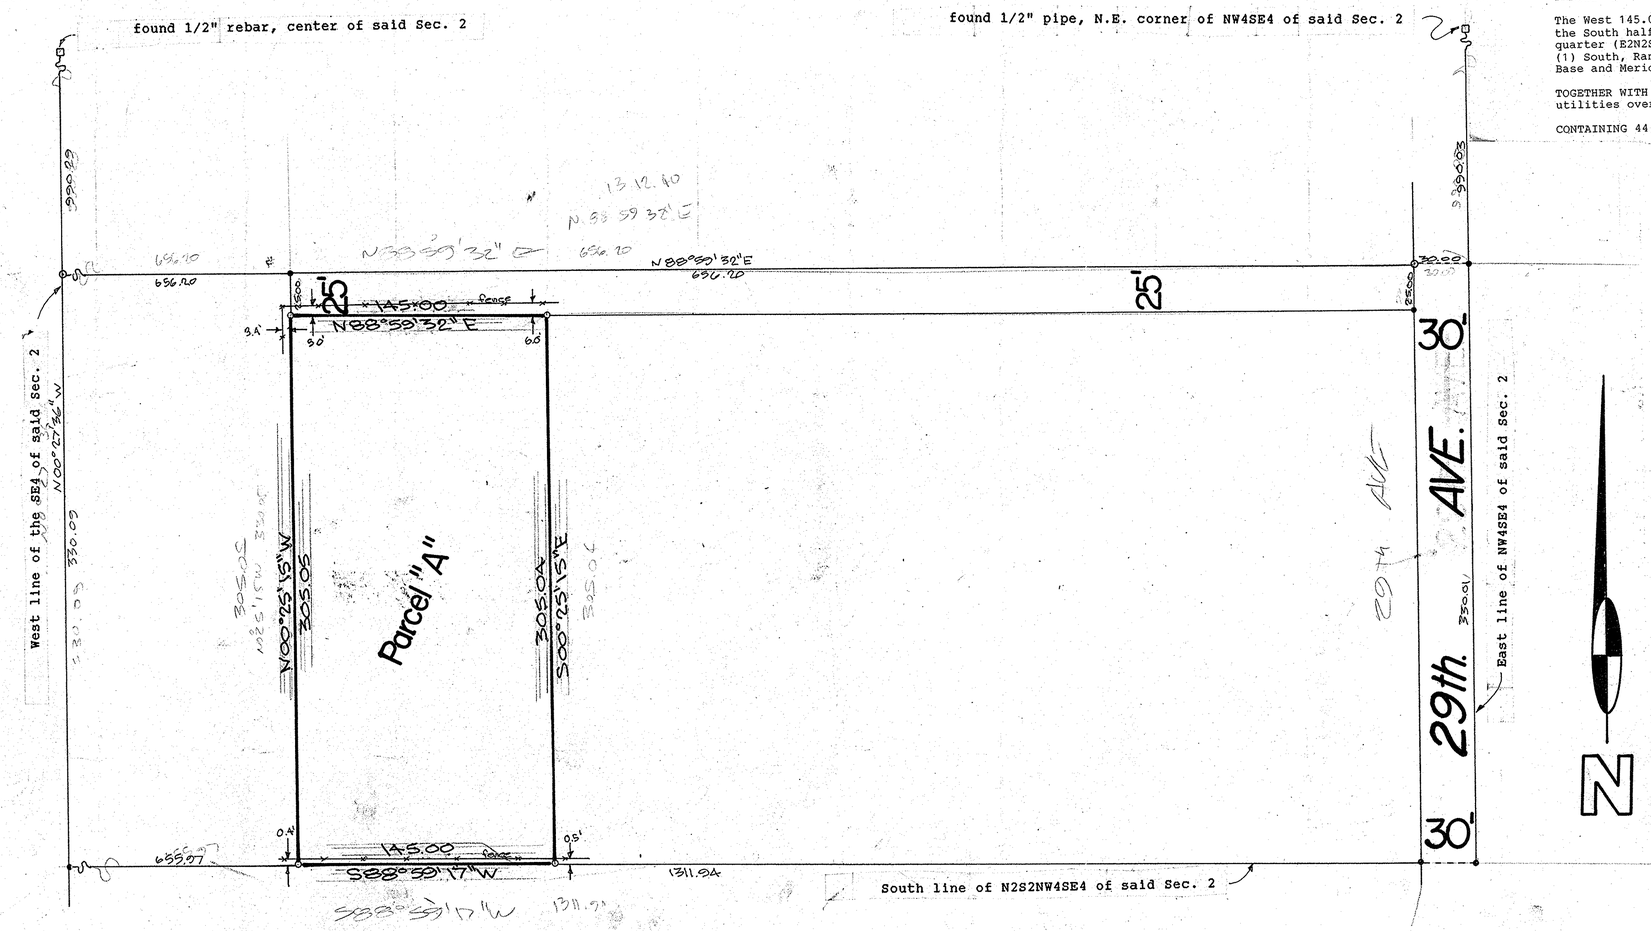

Legal Description

PARCEL "A"

The West 145.00 feet of the East half of the North half of the South half of the Northwest quarter of the Southeast quarter (E2N2S2NW4SE4) of Section Two (2) of Township One (1) South, Range Two (2) East of the Gila and Salt River Base and Meridian, Maricopa County, Arizona; and:

TOGETHER WITH AN EASEMENT for ingress and egress also public utilities over the North 25.00 feet of said E2N2S2NW4SE4.

CONTAINING 44,231.3 +/- SQ. FT. or 1.015 acres of land.

DIN# 67775-1

Scale 1"=40'

0' 40' 100' 200'

NO.	DATE	REVISION	BY	CK.
1	4-5-95	Recal to 145.00 E-W		

Certificate

I here by certify that the survey shown hereon was performed on the ground and under my direction on June 1, 1994, and is true and correct all to the best of my knowledge and belief.

Ronnie L. Fannin, L.S. 14177

AFFILIATED SURVEYORS INTERNATIONAL
5002 South Tenth Street
Phoenix, Arizona 85040
243-3141

REGISTERED LAND SURVEYOR CERTIFICATE NO. 14177 RONNIE L. FANNIN Date Signed June 1, 1994 ARIZONA U.S.A.

CLIENT:
Mr. Chuy Sosa
4424 S. Central
Phoenix, Arizona
276-3745

SCALE: 1"=40'
DESIGNED:
DRAWN: RLF
CHECKED:
DATE: June 1, 1994
JOB NO.: 940587
SHEET 1 OF 1