RESULTS of SURVEY

Maricopa County, Arizona

Legend

(R) record information (U.S.G.S and G.L.O)
o set 1/2" rebar with plastic cap
• nothing found or set

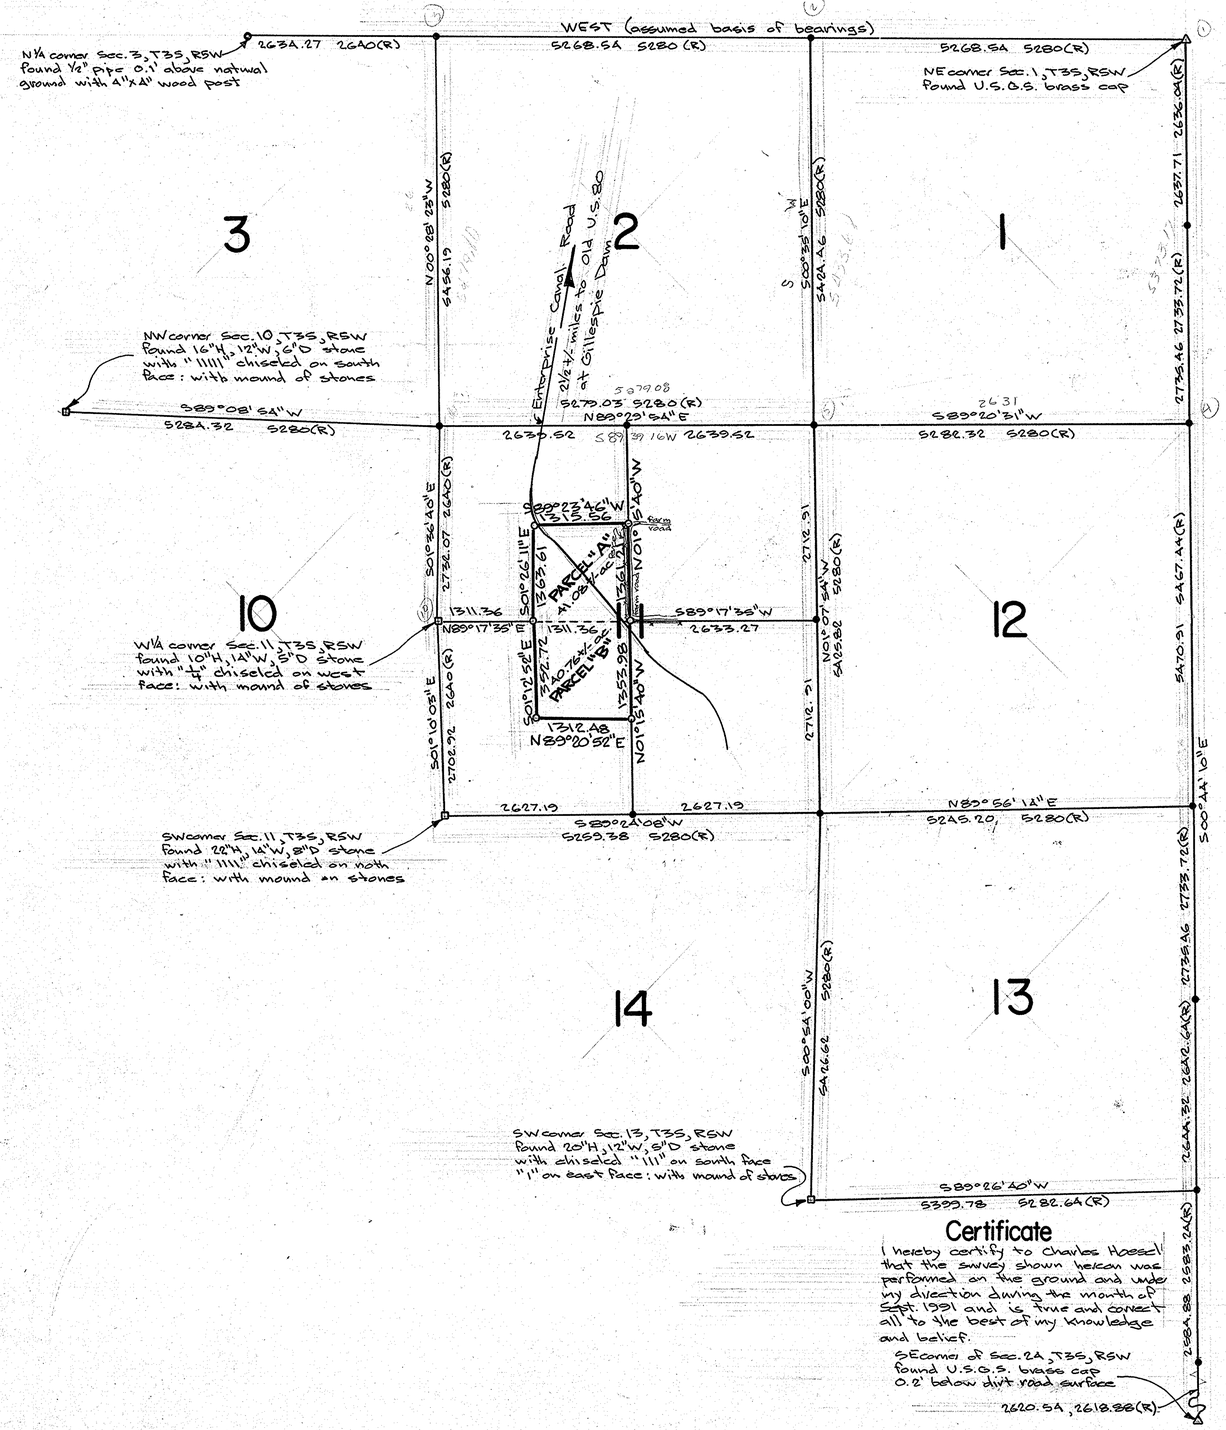

Legal Description

PARCEL "A"

The Southeast quarter of the Northwest quarter (SE4NW4) of Section Eleven (11), Township three (3) South, Range five (5) West of the Gila and Salt River Base and Meridian, Maricopa County, Arizona.

PARCEL "B"

The Northeast quarter of the Southwest quarter (NE4SW4) of Section Eleven (11), Township three (3) South, Range five (5) West of the Gila and Salt River Base and Meridian, Maricopa County, Arizona.

N

Scale 1" = 1000'

0 1000' 2500' 5000'

DIN#

67776-1

Certificate

I hereby certify to Charles Hoesel that the survey shown hereon was performed on the ground and under my direction during the month of Sept. 1991 and is true and correct all to the best of my knowledge and belief.

Ronnie L. Fannin, L.S. 14177

NO.	DATE	REVISION	BY	CK.

AFFILIATED SURVEYORS INTERNATIONAL 243-3141

REGISTERED LAND SURVEYOR CERTIFICATE RONNIE L. FANNIN 14177 ARIZONA U.S.A.

CLIENT:
Mr. Charles Hoesel
2627 S. Bala
Tempe, Arizona
85282

SCALE: 1" = 1000'
DESIGNED:
DRAWN: RLF
CHECKED:
DATE: Sept. 18, 1991
JOB NO.: 910918
SHEET 1 OF 1