RESULTS OF SURVEY
Maricopa County, Arizona

Legend

- ⊡ Found brass cap in hand hole
- ● Nothing found or set
- ○ Set 1/2" capped rebar

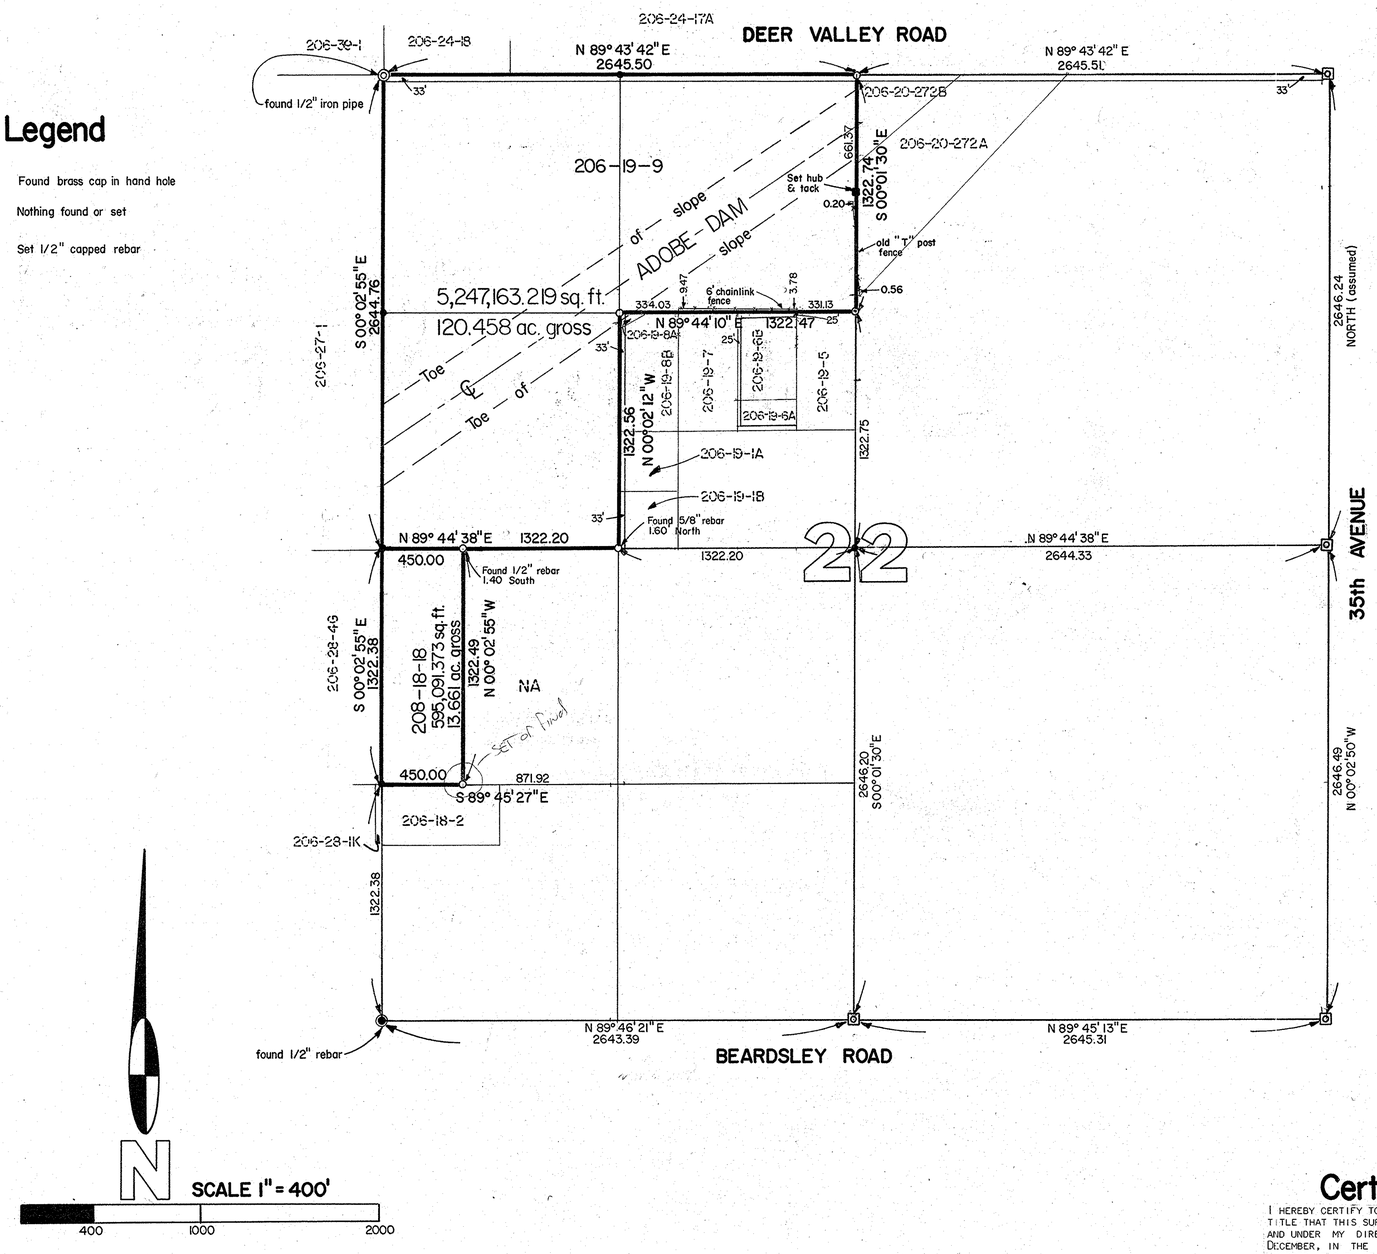

N

SCALE 1" = 400'

400 1000 2000

Legal Description

PARCEL # 206-19-9:

THE NORTH HALF OF THE NORTHWEST QUARTER (N 1/2, NW 1/4) AND THE SOUTHWEST QUARTER OF THE NORTHWEST QUARTER (SW 1/4, NW 1/4), OF SECTION TWENTY TWO (22), TOWNSHIP FOUR (4) NORTH, RANGE TWO (2) EAST, GILA AND SALT RIVER BASE AND MERIDIAN, MARICOPA COUNTY, ARIZONA;

CONTAINING 5,247,163.219 SQUARE FEET, 120.458 ACRES OF LAND GROSS, MORE OR LESS.

SUBJECT TO EASEMENTS OF RECORD; IF ANY.

PARCEL # 208-18-18:

THE WEST 450.00 FEET OF THE NORTHWEST QUARTER OF THE SOUTHWEST QUARTER (NW 1/4, SW 1/4) OF SECTION TWENTY TWO (22), TOWNSHIP FOUR (4) NORTH, RANGE TWO (2) EAST, GILA AND SALT RIVER BASE AND MERIDIAN, MARICOPA COUNTY, ARIZONA;

CONTAINING 595,091.374 SQUARE FEET, 13.661 ACRES OF LAND GROSS, MORE OR LESS.

SUBJECT TO EASEMENTS OF RECORD; IF ANY.

DIN#
67780-1

Certificate

I HEREBY CERTIFY TO ALL PARTIES INTERESTED IN TITLE THAT THIS SURVEY WAS MADE ON THE GROUND AND UNDER MY DIRECTION DURING THE MONTH OF DECEMBER, IN THE YEAR OF OUR LORD NINETEEN HUNDRED EIGHTY FIVE; AND THAT THIS PLAT CORRECTLY SHOWS THE PROPERTY LINES AND THAT THERE ARE NO DISCREPANCIES, CONFLICTS, ENCROACHMENTS, EXCEPT AS SHOWN HEREON: ALL TO THE BEST OF MY KNOWLEDGE AND BELIEF.

NO.	DATE	REVISION	BY	CK.

AFFILIATED SURVEYORS INTERNATIONAL
5002 SOUTH TENTH STREET
PHOENIX, ARIZONA 85040
602-256-0335

REGISTERED LAND SURVEYOR CERTIFICATE NO. 14177 RONNIE L. FANNIN Date Signed 12-13-85 ARIZONA, U.S.A.

SURVEY PERFORMED FOR:
FLOOD CONTROL DISTRICT
OF MARICOPA COUNTY
3335 W. DURANGO STREET
PHOENIX, ARIZONA 85009
602-262-1501

SCALE: 1" = 400'
DESIGNED:
DRAWN: V. Fannin
CHECKED: R. Fannin
DATE: 12-12-85
JOB NO.: 851121
SHEET 1 OF 1