RESULTS of SURVEY
Maricopa County, Arizona

Legend
- o found ½" iron pipe
- • nothing found or set
- (R) record information

Legal Description
A PORTION of the W½ NE¼, Sec. 33, T6N, R4E, G&SRB&M, Maricopa County Arizona, described as follows:
LOT 77 of HIDDEN VALLEY, Unit 3 as shown in the office of the recorder, in BK. 70 of Maps, pg. 1, Maricopa County, Arizona.

Subject to any easements of record.

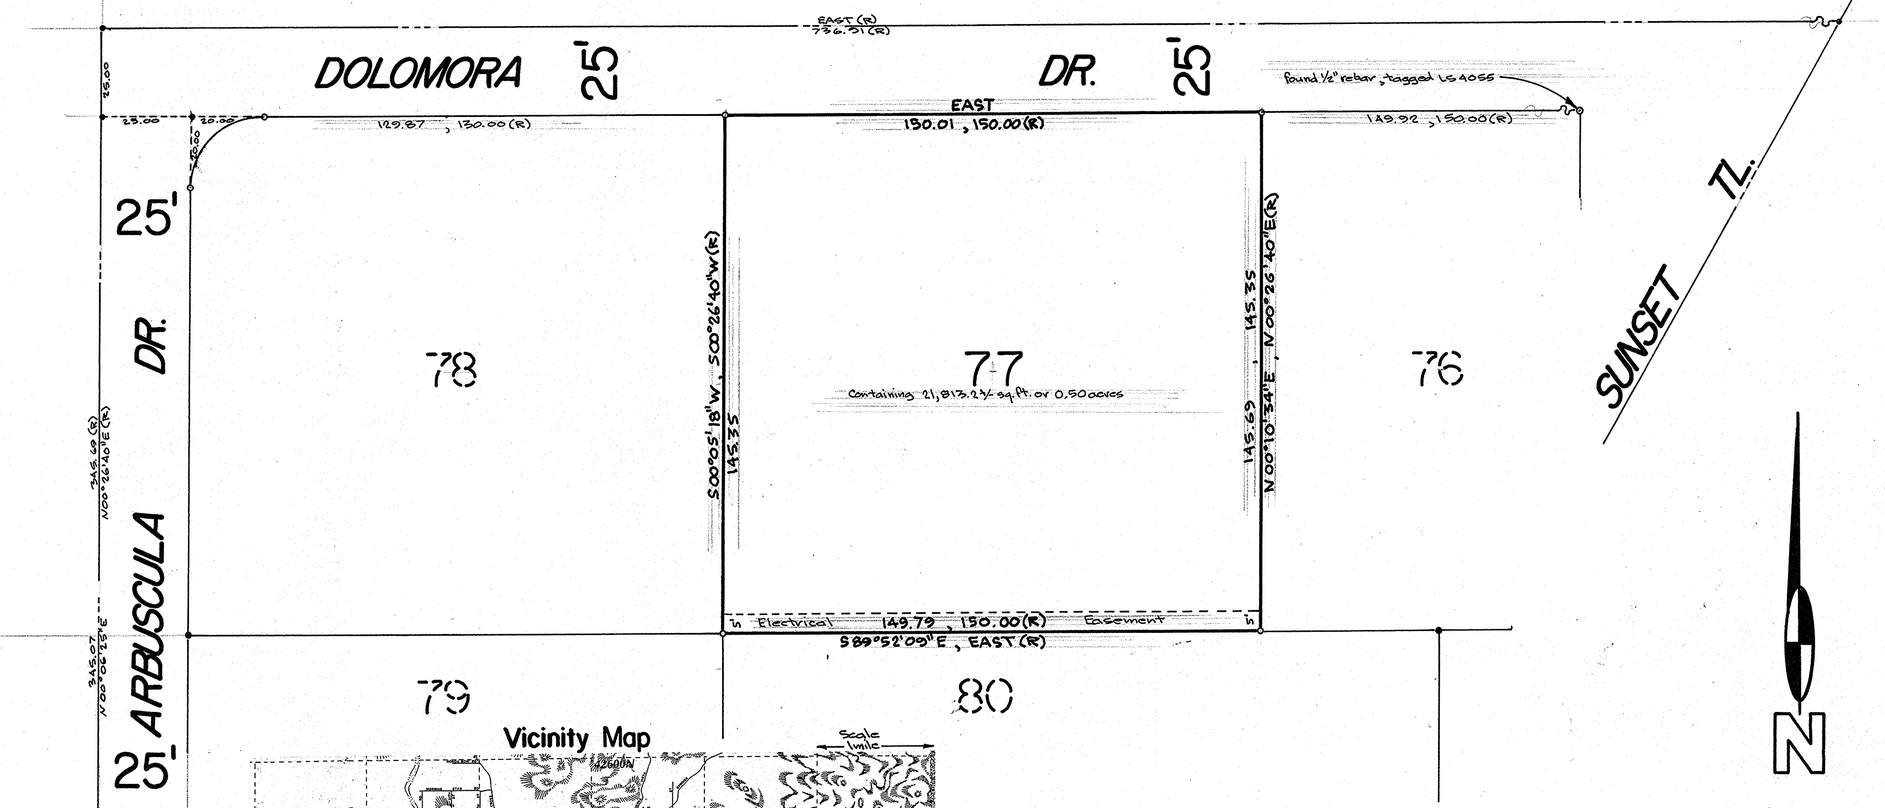

Vicinity Map
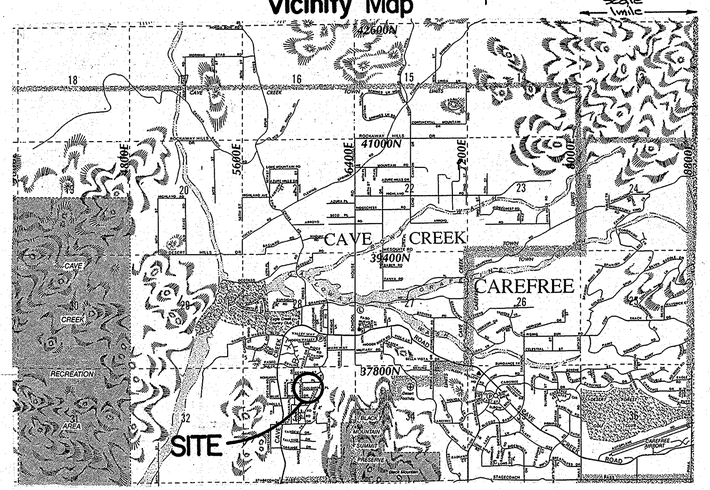

Certificate
I hereby certify to Mr. & Mrs. Mac Zuwa that this survey was made on the ground and under my direction during the month of March, 1993 A.D.; and that this plat correctly shows the property lines and that there are no discrepancies, conflicts, encroachments, except as shown hereon: All to the best of my knowledge and belief.

67802-1

Ronnie L. Fannin, L.S. 14177

NO.	DATE	REVISION	BY	CK.

AFFILIATED SURVEYORS INTERNATIONAL
5002 South Tenth Street
Phoenix, Arizona 85040
243-3141

REGISTERED LAND SURVEYOR CERTIFICATE 14177 RONNIE L. FANNIN Signed 3-30-93 ARIZONA, U.S.A.

CLIENT:
Ms. Vickie Lee MacZuwa
14230 N. 19th. Ave. # 167S
Phoenix, Arizona 85023
(602) 942-2942

SCALE: 1" = 20'
DESIGNED:
DRAWN: RLF
CHECKED:
DATE: March 5, 1993
JOB NO.: V930304
SHEET 1 OF 1