RESULTS of SURVEY
Maricopa County, Arizona

Legend

- ○ set ½" rebar with cap
- ● nothing found or set

Legal Description

Lot Two (2), SHAW BUTTE, according to Book 35 of Maps, page 49, records, of Maricopa County, Arizona.

EXCEPT the West 7 feet.

EXCEPT the North half.

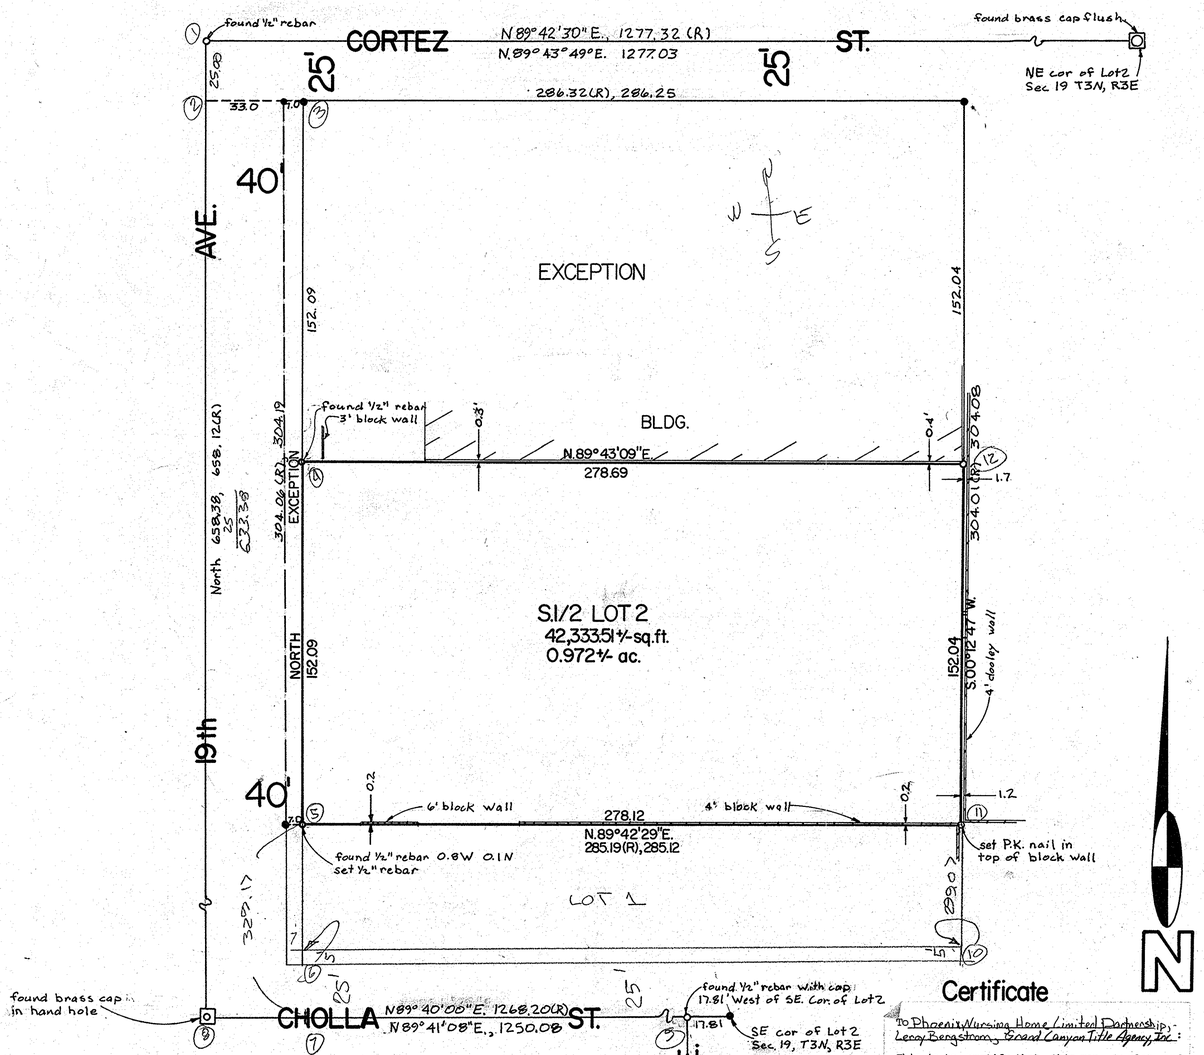

67814-1

Scale 1"=30'

0' 30' 75' 150'

NO.	DATE	REVISION	BY	CK.
2	5-28-91	Changed certificate		
1	5-22-91	ALTA survey as per Ticor title #20-01781		

Certificate

To Phoenix Nursing Home Limited Partnership, Leroy Bergstrom, Grand Canyon Title Agency, Inc.:

This is to certify that this map or plat and the survey on which it is based were made in accordance with "Minimum Standard Detail requirements for ALTA/ACSM Land Title Surveys," jointly established and adopted by ALTA and ACSM in 1988; meets the accuracy requirement of a Class A Survey, as defined therein, and includes items of Table 3 thereof.

Ronnie L. Fannin L.S. 14177

Ronnie L. Fannin, L.S. 14177

AFFILIATED SURVEYORS INTERNATIONAL
5002 South Tenth Street
Phoenix, Arizona 85040
243-3141

REGISTERED LAND SURVEYOR CERTIFICATE NO. 14177 RONNIE L. FANNIN Signed 5-28-91 ARIZONA, U.S.A.

CLIENT:
Leroy R. Bergstrom
Chapter 11 trustee
% Lemons and Associates, Inc.
P.O. Box 3707
Reno, Nev. 89505

SCALE: 1"=30'
DESIGNED:
DRAWN:
CHECKED:
DATE: April 3 91
JOB NO.: JB910401
SHEET JB931018
1 OF 1