RESULTS of SURVEY

Maricopa County, Arizona

Legend

- found brass cap in handhole
- found brass cap, flush
- set 1/2" rebar

Legal Description

The S1/2 NW1/4 NW1/4 of Sec. 10, T2N, R1E, G&SRB&M, Maricopa County, Arizona.
EXCEPT the West 40' thereof.

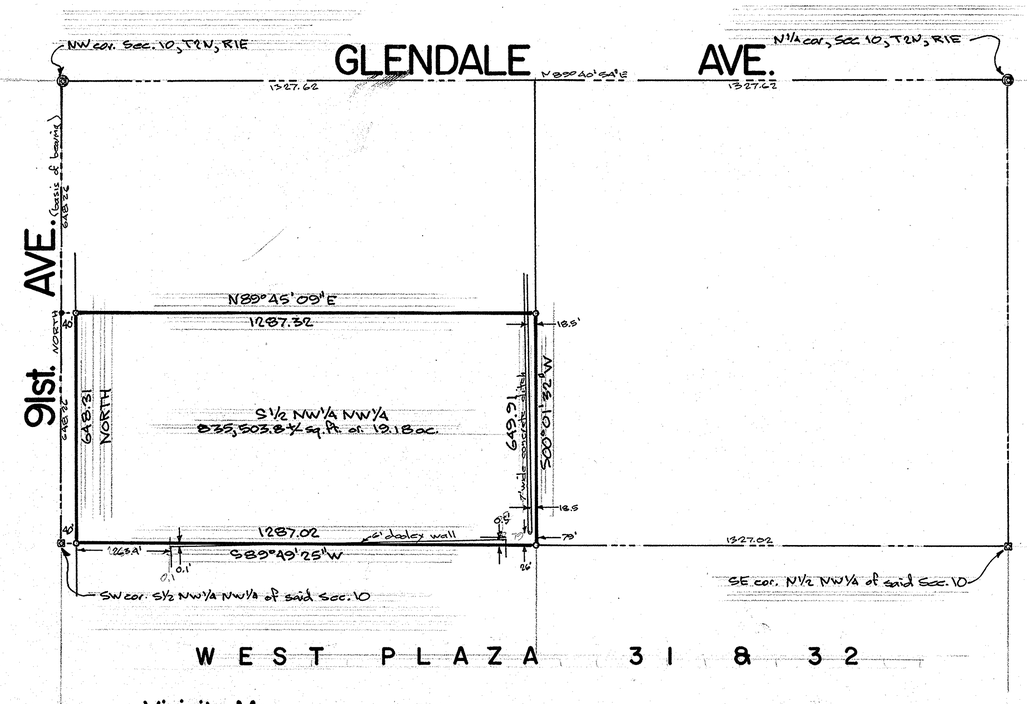

N

Vicinity Map

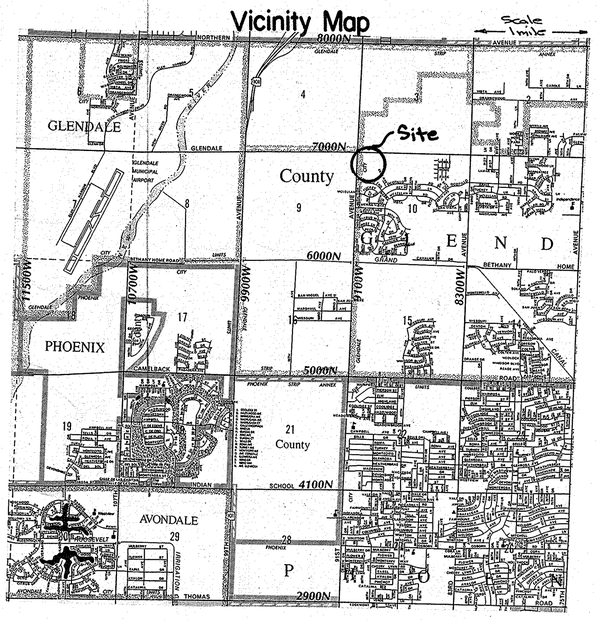

Scale 1" = 200'

0' 200' 500' 1000'

Certificate

I hereby certify to Mr. Sam Robin that this survey was made on the ground and under my direction during the month of March, 1993 A.D.; and that this plat correctly shows the property lines and that there are no discrepancies, conflicts, encroachments, except as shown hereon: All to the best of my knowledge and belief.

67819-1

Ronnie L. Fannin, L.S. 14177

NO.	DATE	REVISION	BY	CK.

AFFILIATED SURVEYORS INTERNATIONAL
5002 South Tenth Street
Phoenix, Arizona 85040
243-3141

REGISTERED LAND SURVEYOR CERTIFICATE NO. 14177 RONNIE L. FANNIN Date Signed 4-12-93 ARIZONA, U.S.A.

CLIENT:
Mr. Sam Robin
P.O. Box 5113
Scottsdale, Arizona
85261

SCALE: 1" = 200'
DESIGNED:
DRAWN: BLP
CHECKED:
DATE: March 19, 1993
JOB NO.: SR930318
SHEET 1 OF 1